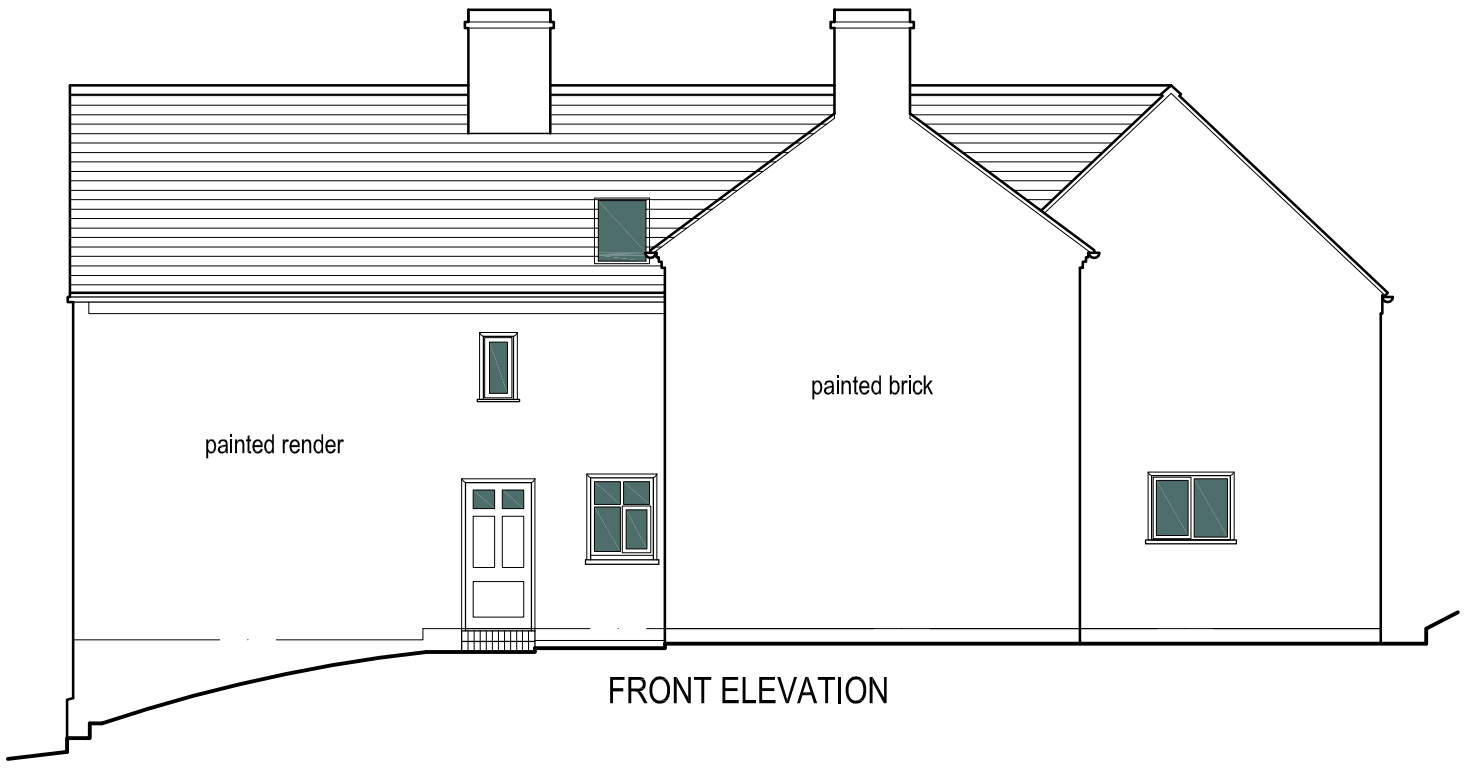

FRONT ELEVATION

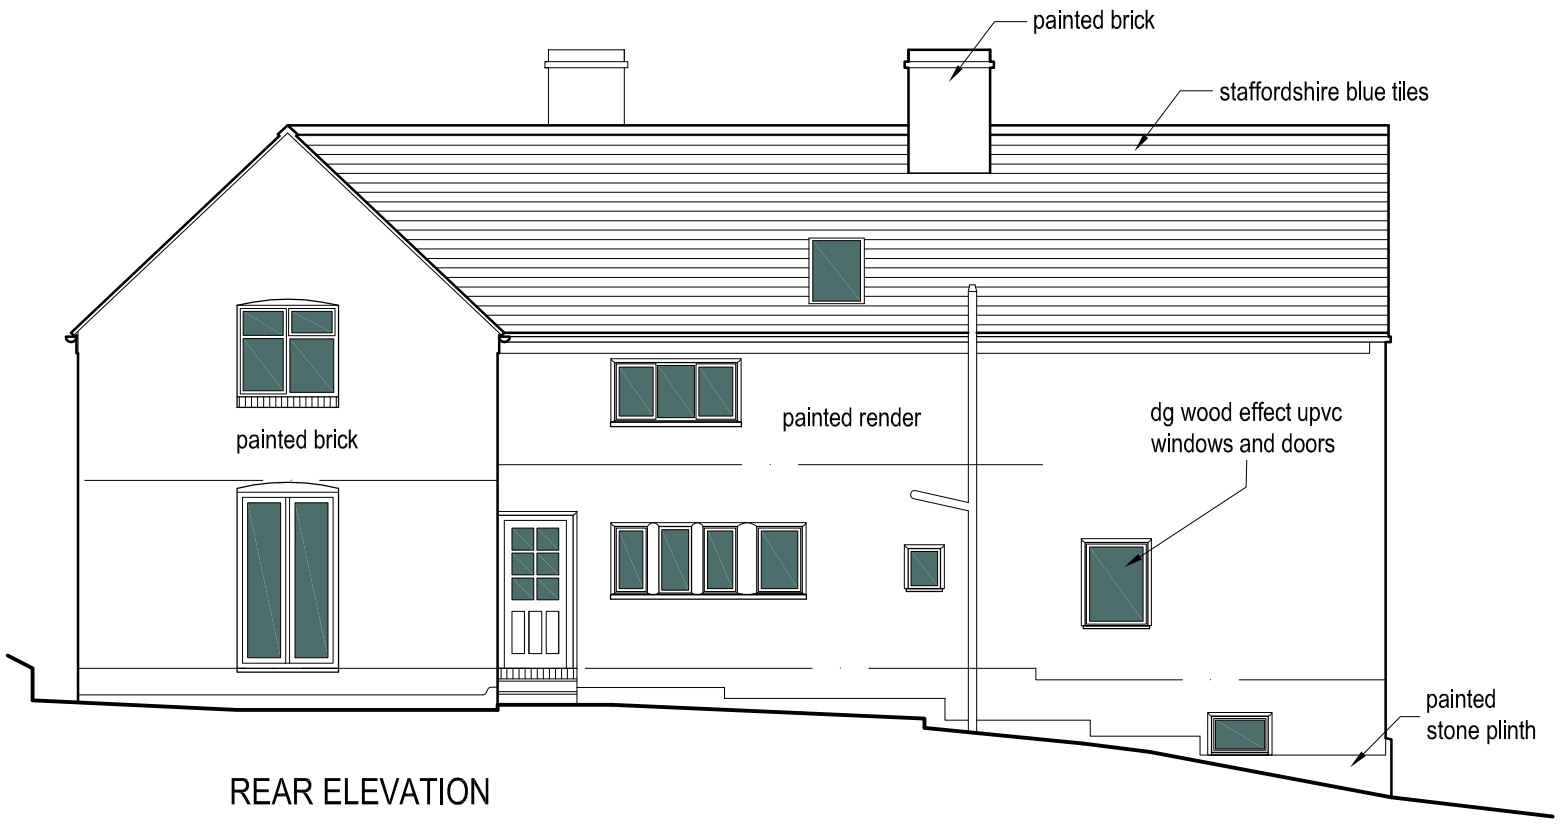

REAR ELEVATION



SIDE ELEVATION (S)

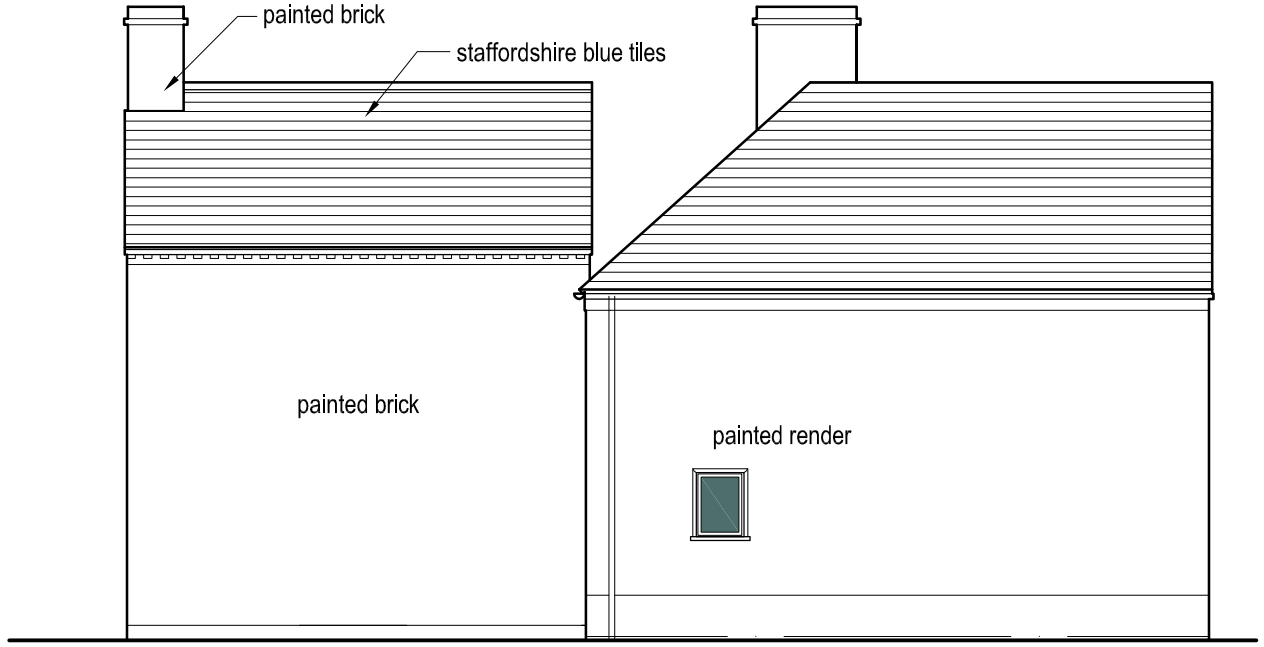

SIDE ELEVATION (N)

job	Abbey Green Farm, Leek Extension and Alterations			
title	Elevations as Existing			
date 04.04.18	scale 1/100 @ A3	drawn by RA	dwg. no. AGF-02	rev. .

Ian Ankers architecture
Building and Design Consultants
Ryecroft Farm, Rushton Spencer, Macclesfield, SK11 0RP
t 01260 546944
e ross@ianankers.co.uk
w www.ianankers.co.uk

Revisions

. . .

0 1 2 3 4 5m