job Abbey Green Farm, Leek
Extension and Alterations

title Elevations as Proposed

date	scale	drawn by	dwg. no.	rev.
24.04.18	1:100 @ A3	RA	AGF-09	.

Ian Ankers architecture
Building and Design Consultants
Ryecroft Farm, Rushton Spencer, Macclesfield, SK11 0RP
t 01260 546944
e ross@iankers.co.uk
w www.iankers.co.uk

Revisions
. | . | .

0 1 2 3 4 5m

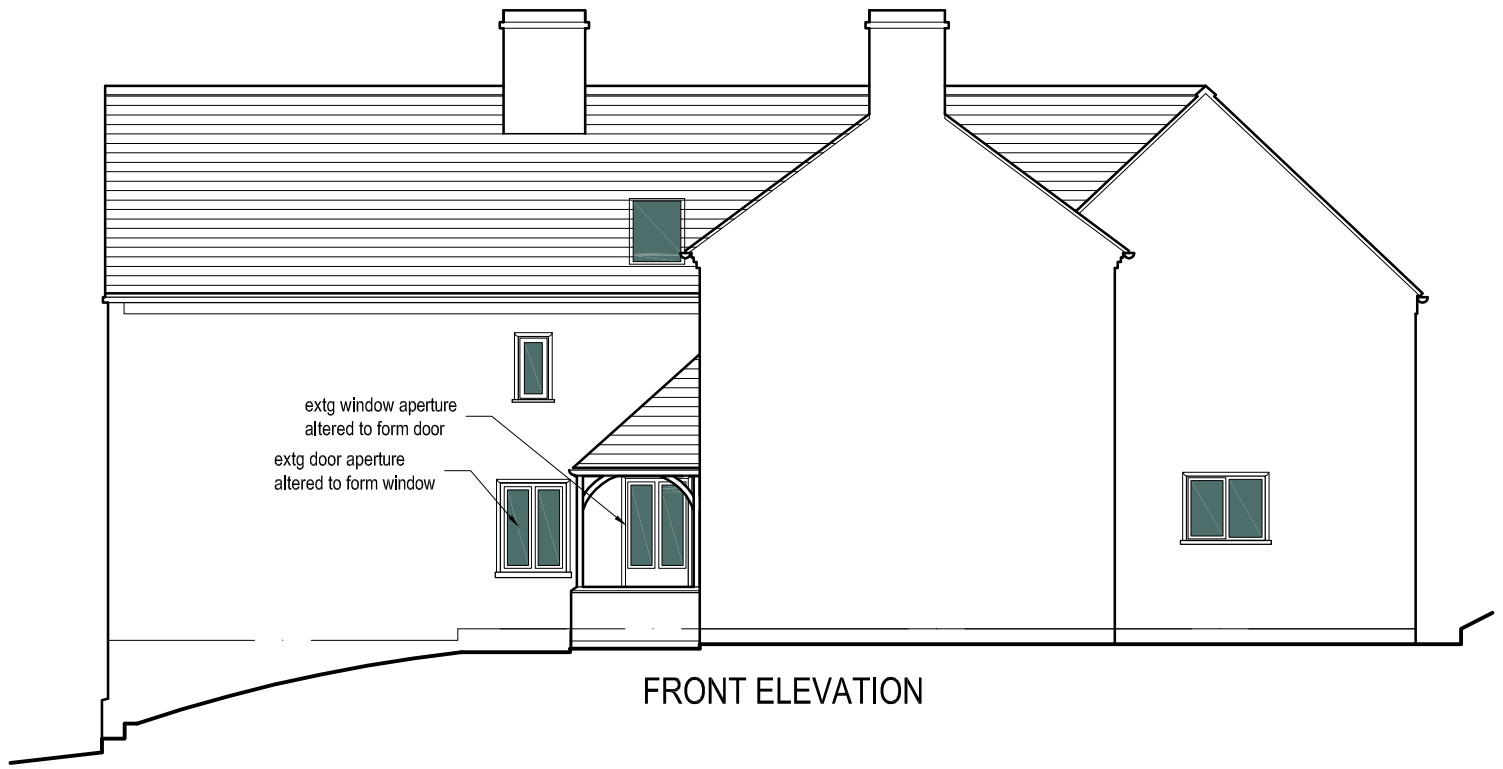

FRONT ELEVATION



REAR ELEVATION

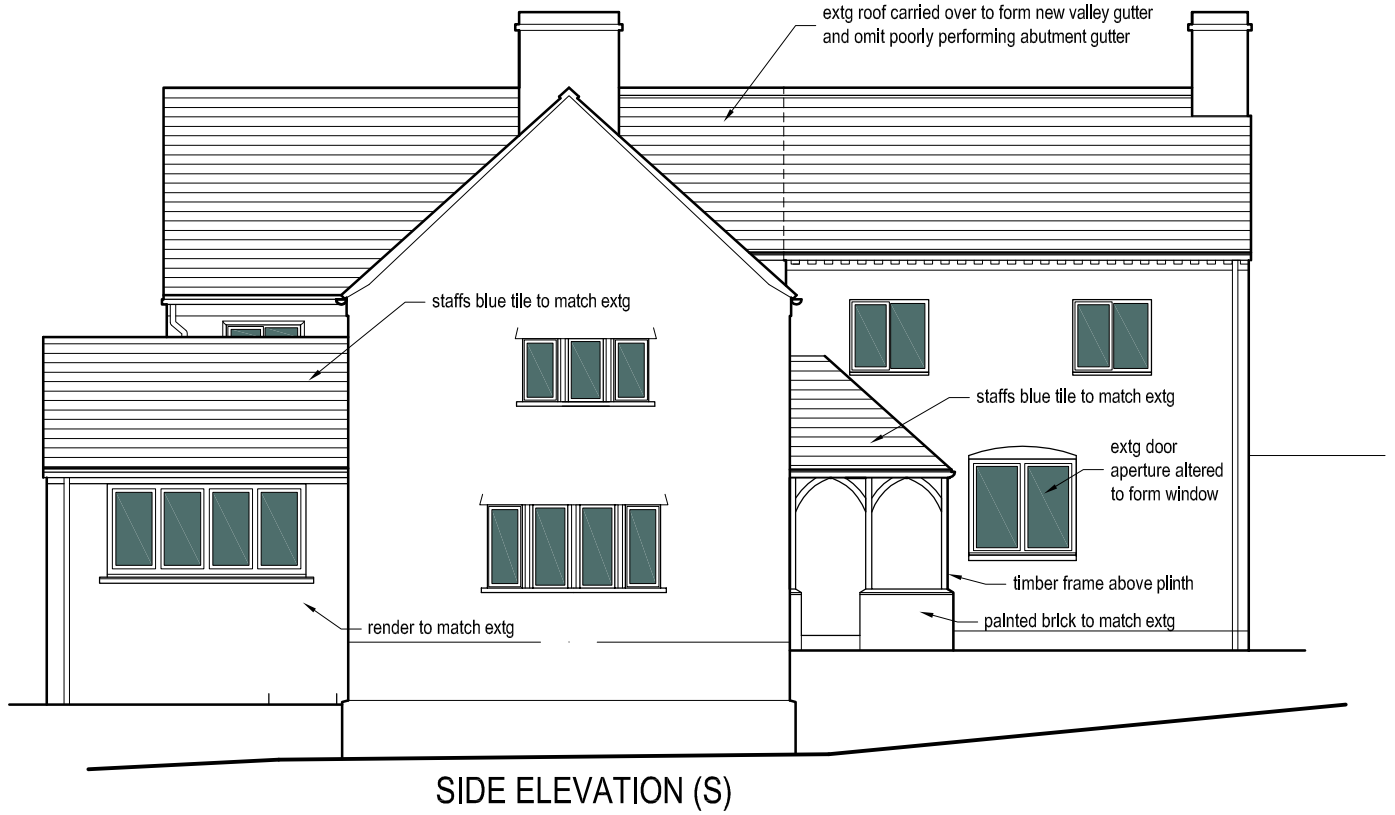

SIDE ELEVATION (S)

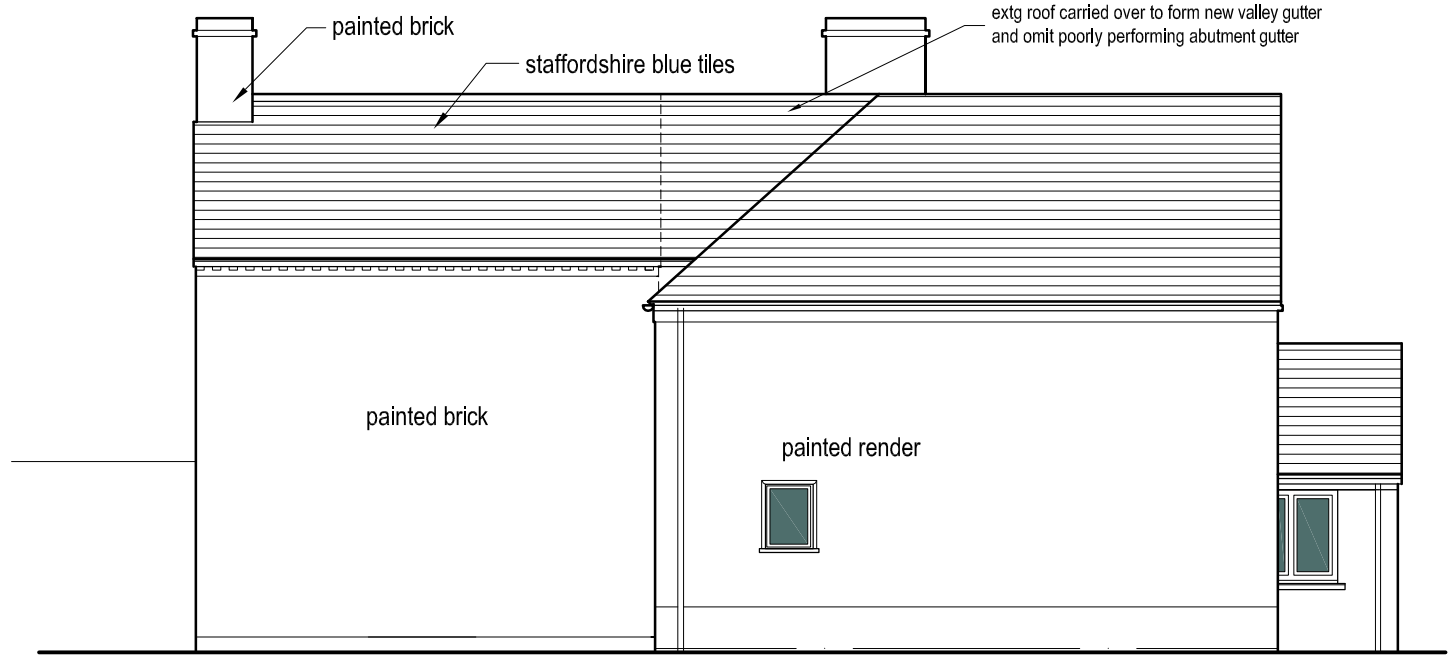

SIDE ELEVATION (N)