


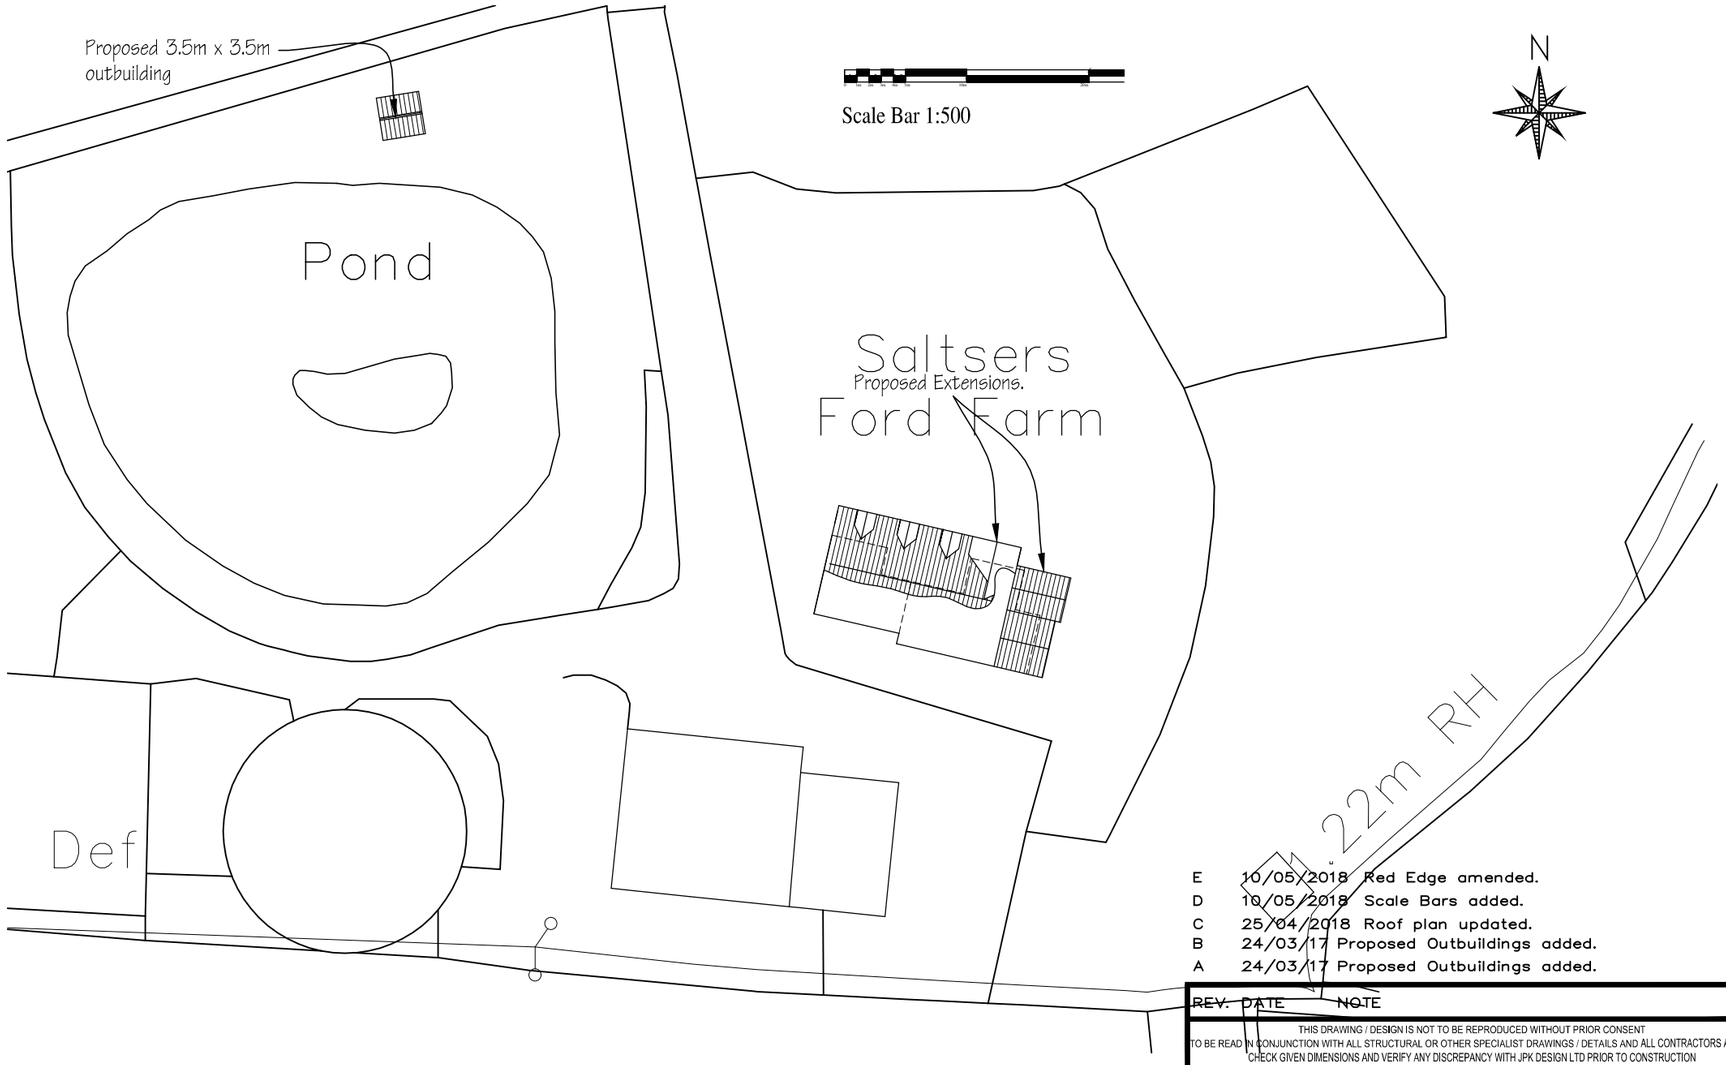


Scale Bar 1:500

N

REV.	DATE	NOTE
E	10/05/2018	Red Edge amended.
D	10/05/2018	Scale Bars added.
C	25/04/2018	Roof plan updated.
B	24/03/17	Proposed Outbuildings added.
A	24/03/17	Proposed Outbuildings added.

THIS DRAWING / DESIGN IS NOT TO BE REPRODUCED WITHOUT PRIOR CONSENT
TO BE READ IN CONJUNCTION WITH ALL STRUCTURAL OR OTHER SPECIALIST DRAWINGS / DETAILS AND ALL CONTRACTORS ARE TO CHECK GIVEN DIMENSIONS AND VERIFY ANY DISCREPANCY WITH JPK DESIGN LTD PRIOR TO CONSTRUCTION
COMMENCEMENT OF WORKS PRIOR TO FULL PLANNING / BUILDING REGULATIONS APPROVAL IS AT CONTRACTORS OWN RISK

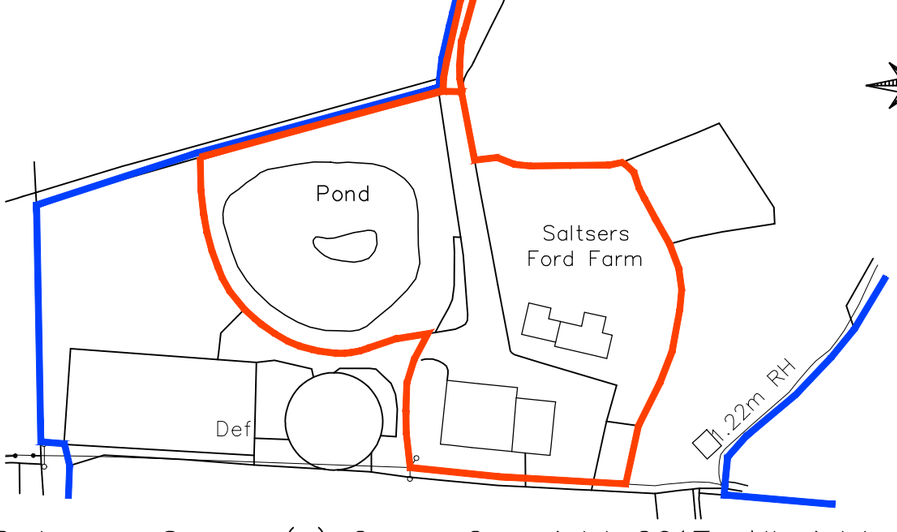

N

Scale Bar 1:1250

The dimensions on this drawing are approximate and have been scaled from ordnance survey data, therefore JPK Design can not guarantee the accuracy

JPK DESIGN LTD
CONCEPT DESIGN REALISATION
Specialists in **Architectural Design**
JPK Design Ltd. 83 Dimsdale Parade East, Wolstanton
Newcastle, Staffordshire. ST5 8DP
t: 01782 622321 e: jason.knight@jpkdesign.co.uk

DRAWING TITLE
Location and Block Plan

PROJECT
Proposed Extensions and Alterations at Saltersford Farm,
Newtown Road, Biddulph, Staffs, ST8 7SW

CLIENT
Mr. Gary Aston

SCALE @A3
1:1250; 1:500

DATE
March 2017

DRAWN BY

DRG. No.

A	B	C	D
E			

Ordnance Survey (c) Crown Copyright 2017. All rights reserved. Licence number 100022432