all heights, sizes and dimensions should be checked on site by the contractor before any work is put in hand.

figured dimensions should be taken in preference to scaling and any errors or omissions reported to the architect at once

This drawing has been prepared in accordance with the CDM (Construction Design and Management) and all foreseeable design risks to those involved or affected by construction have been avoided wherever possible



1 **Proposed Principal Elevation**
1 : 50

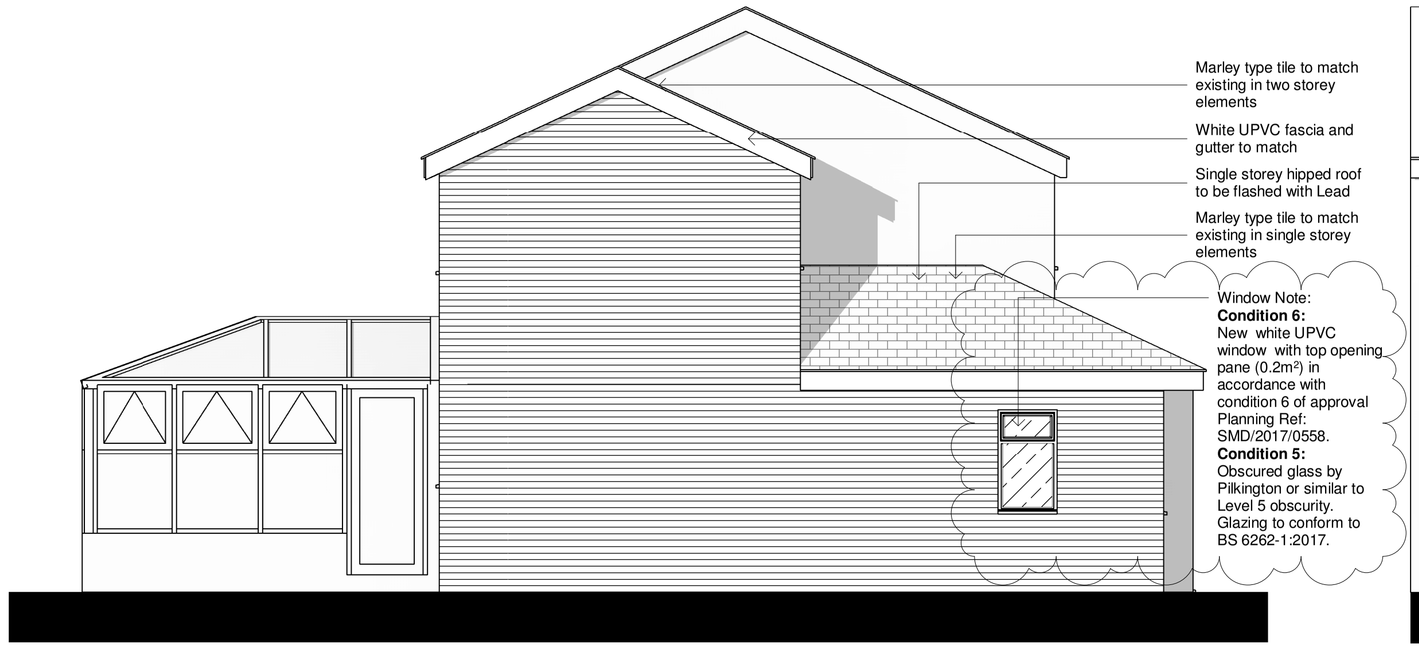

2 **Proposed Side Elevation**
1 : 50

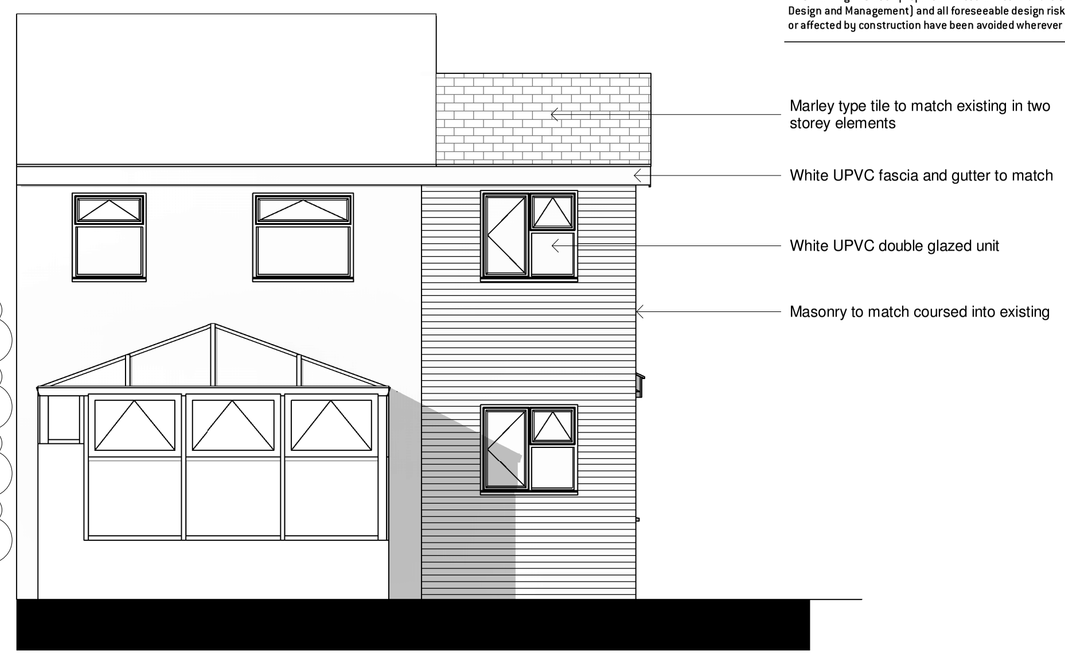

3 **Proposed Rear Elevation**
1 : 50

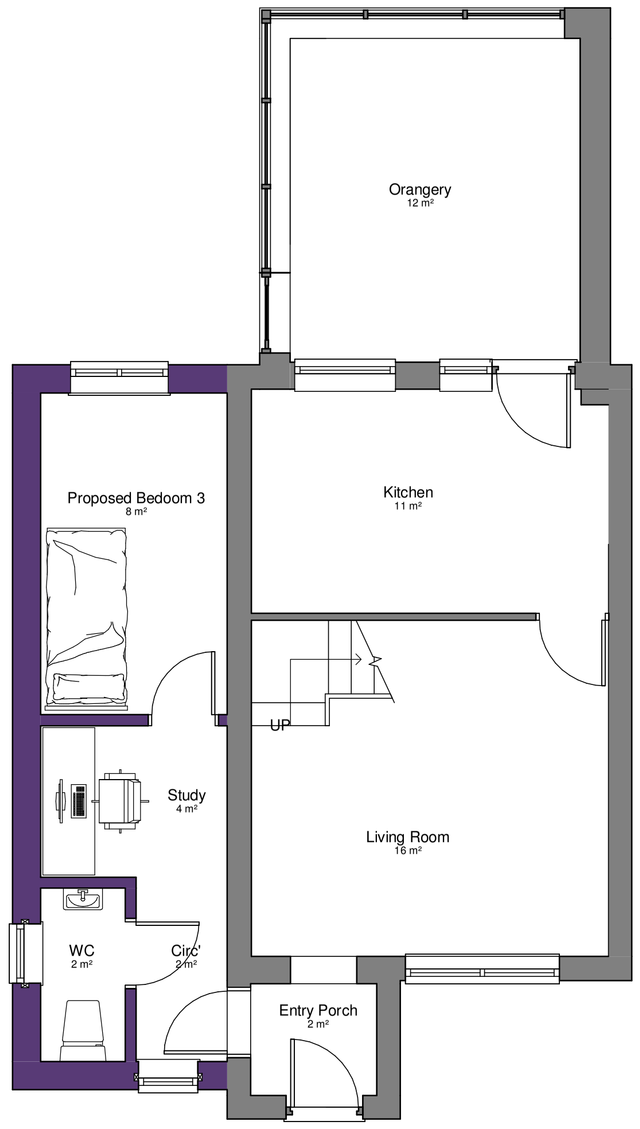

4 **Proposed Ground Floor Plan**
1 : 50

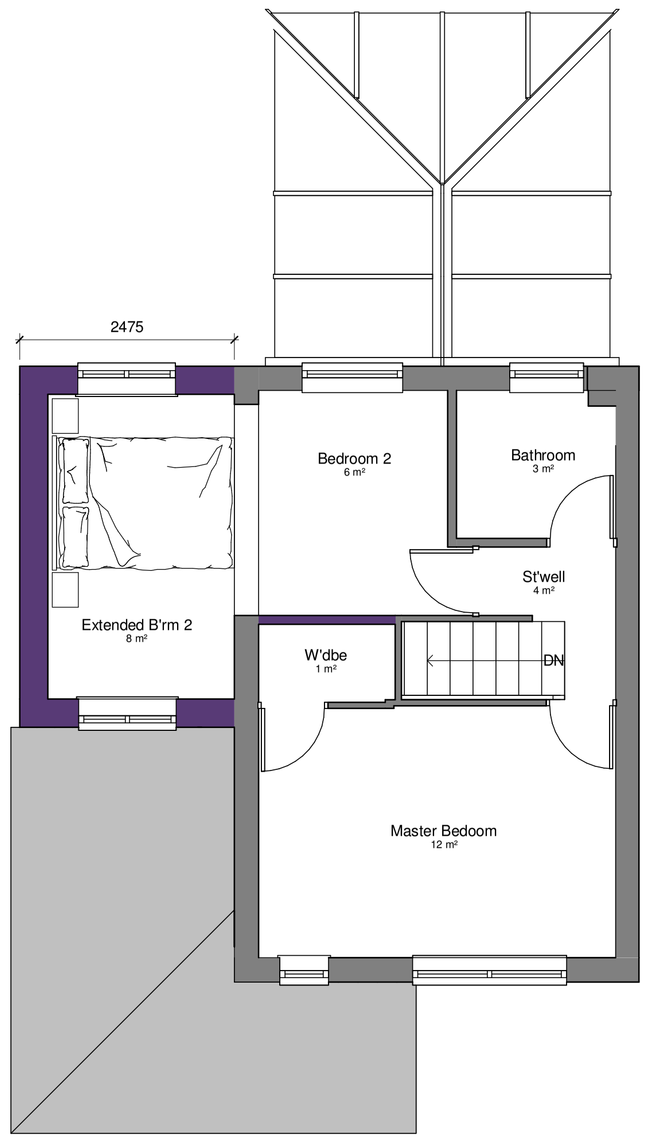

5 **Proposed First Floor Plan**
1 : 50

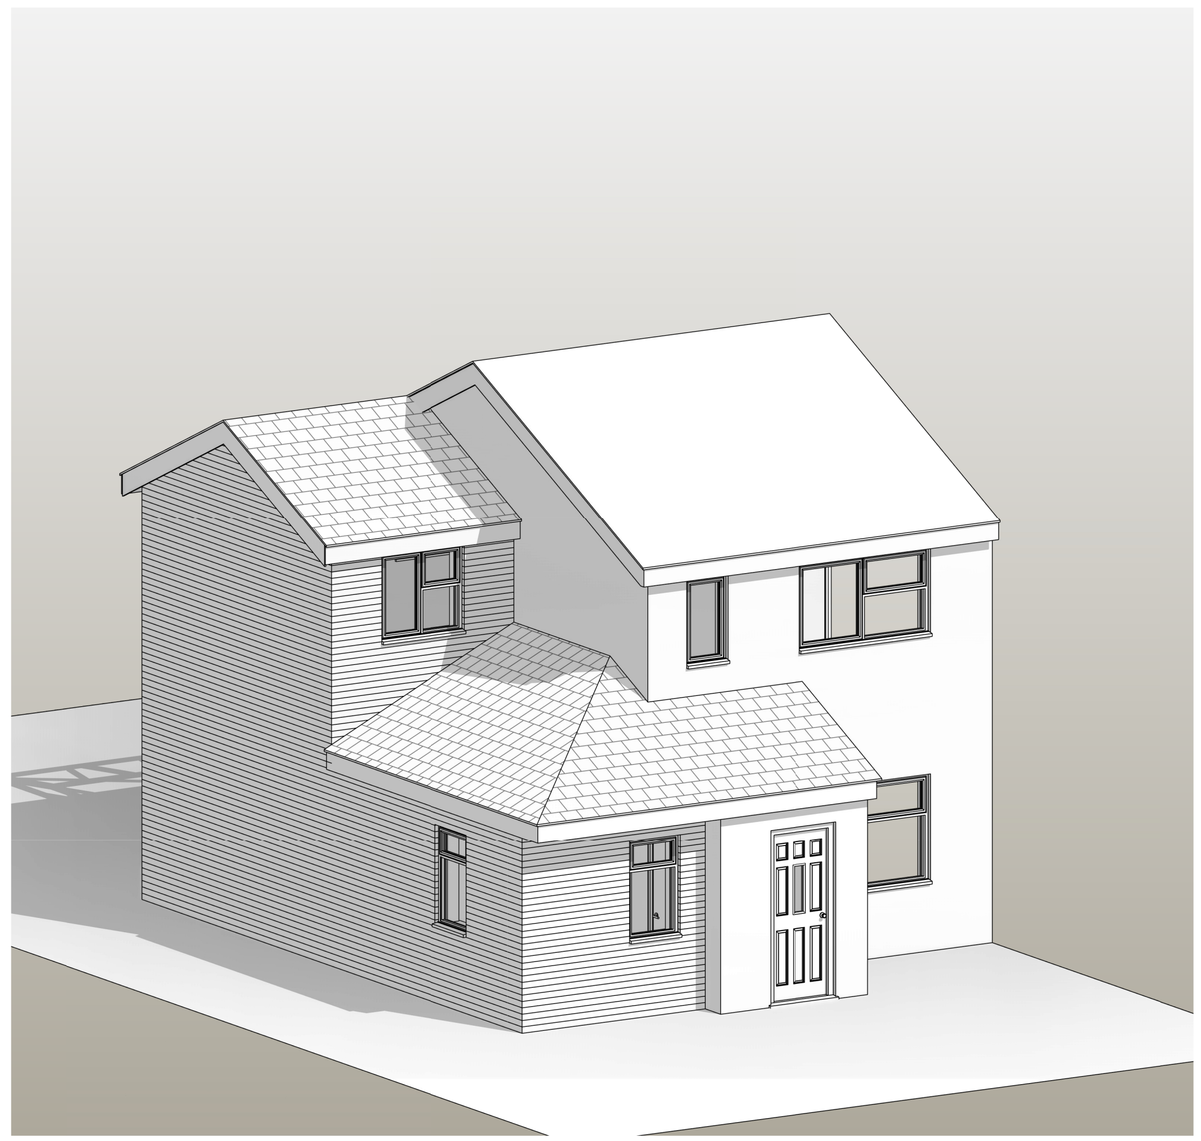

6 **Proposed Visual**

Rev	Date	By	Detail
B	09/05/18	JK	Discharge of Planning Conditions 5 & 6
A	13-02-18	BJ	Roof pitch to porch amended following comments from Ben Haywood (SMDC)

Drawing status
Planning

Client
Mr Barnsley

Project/Location
38 Barnfield Rd

38 Barnfield Road, Tean, Staffordshire, ST10 4LA

SMYTHEMAN ARCHITECTURAL

12 High Street
Tean, Stoke-on-Trent
ST10 4DZ
United Kingdom

T +44 (0)1538 722097
F +44 (0)1538 722185
mail@smytheman.co.uk
www.smytheman.co.uk

Drawing title
All Proposed Plans

Scale(s)	Date	Drawn	Checked
1 : 50 @A1	06/05/17	BJ	TM

Drawing number	Revision
SB-SA-XX-XX-DR-A-0003	B

\\NAS-6E-EB-28\Documents\Drawings\Current Drawings\3048 BARNSLEY\01-Architectural\01 WIP\CAD\Archive\3048-SA-01-M3-A_38_Barnfield_Rd_Revised_Design_Revision_B_rvt_detached.rvt