



Ground Floor 1:50

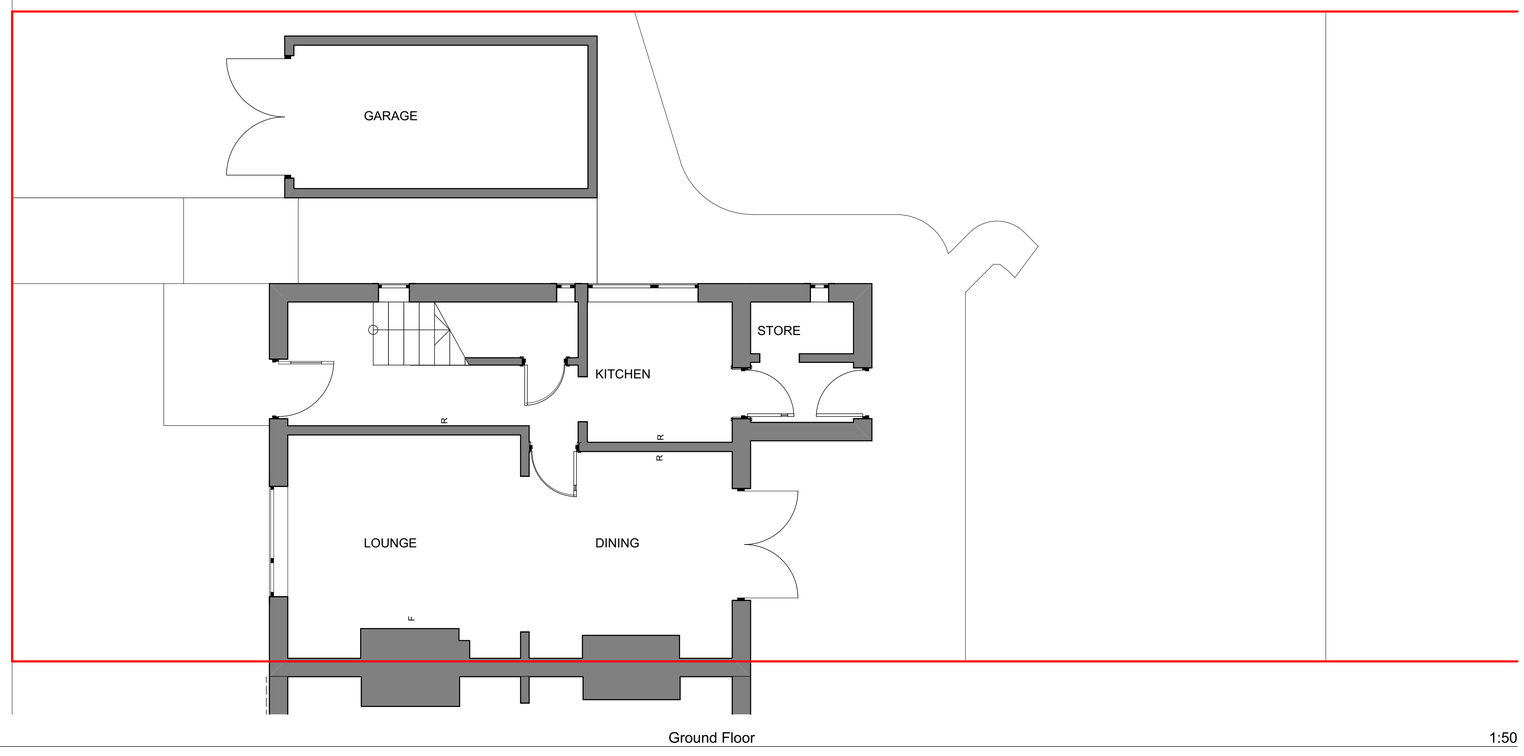

First Floor 1:50

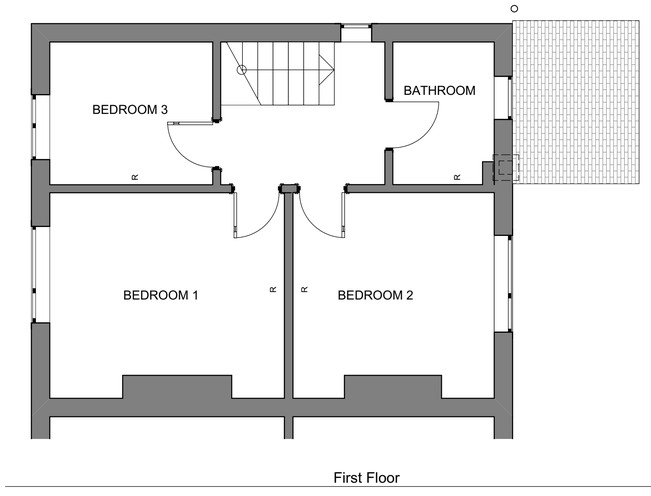

North-West Elevation 1:50



North-East Elevation 1:50



South-East Elevation 1:50

N

Rev ID	Date	Comment

wood | goldstraw | yorath
ARCHITECTS QUANTITY SURVEYORS CDM CO-ORDINATORS
Churchill House, Regent Road, Stoke on Trent, ST1 3RH.
Tel: 01782 208000 Fax: 01782 208712 E-mail: info@woodgoldstraw.co.uk
www.woodgoldstraw.co.uk

Client.
MR GESTON, 6 ASHCOMBERD, CHEDDLETON

Project.
EXTENSION

Scale 1:50 | Issue Date 11/05/2018
Sheet Size A1 | Drawn M A

Title.
Existing

Drawing Number 4516-01-01 | / (Revision) | Revison ID

CAD file path:
X:\1 A CAPPER'S TEAM\5 PRIVATE CLIENTS\4516 GESTON, N Mr, CHEDDLETON\4516-01\03 Drawings & Docs\CAD\4516-01 EXISTING.pln

Copyright: Wood Goldstraw Yorath LLP.
This drawing is the property of the author and may not be copied or issued to any third party without the consent in writing of the Architect immediately. This drawing has been prepared for planning purposes only and to the best of our knowledge the original digital document is accurate at the stated scale. However, we cannot accept liability for the accuracy of third party data (OS mappings, topographical survey information, etc) used in the production of this document which we have relied upon in good faith. Key dimensions are noted for reference and any further specific dimensional information can be provided upon request.