


Block Plan 1:500

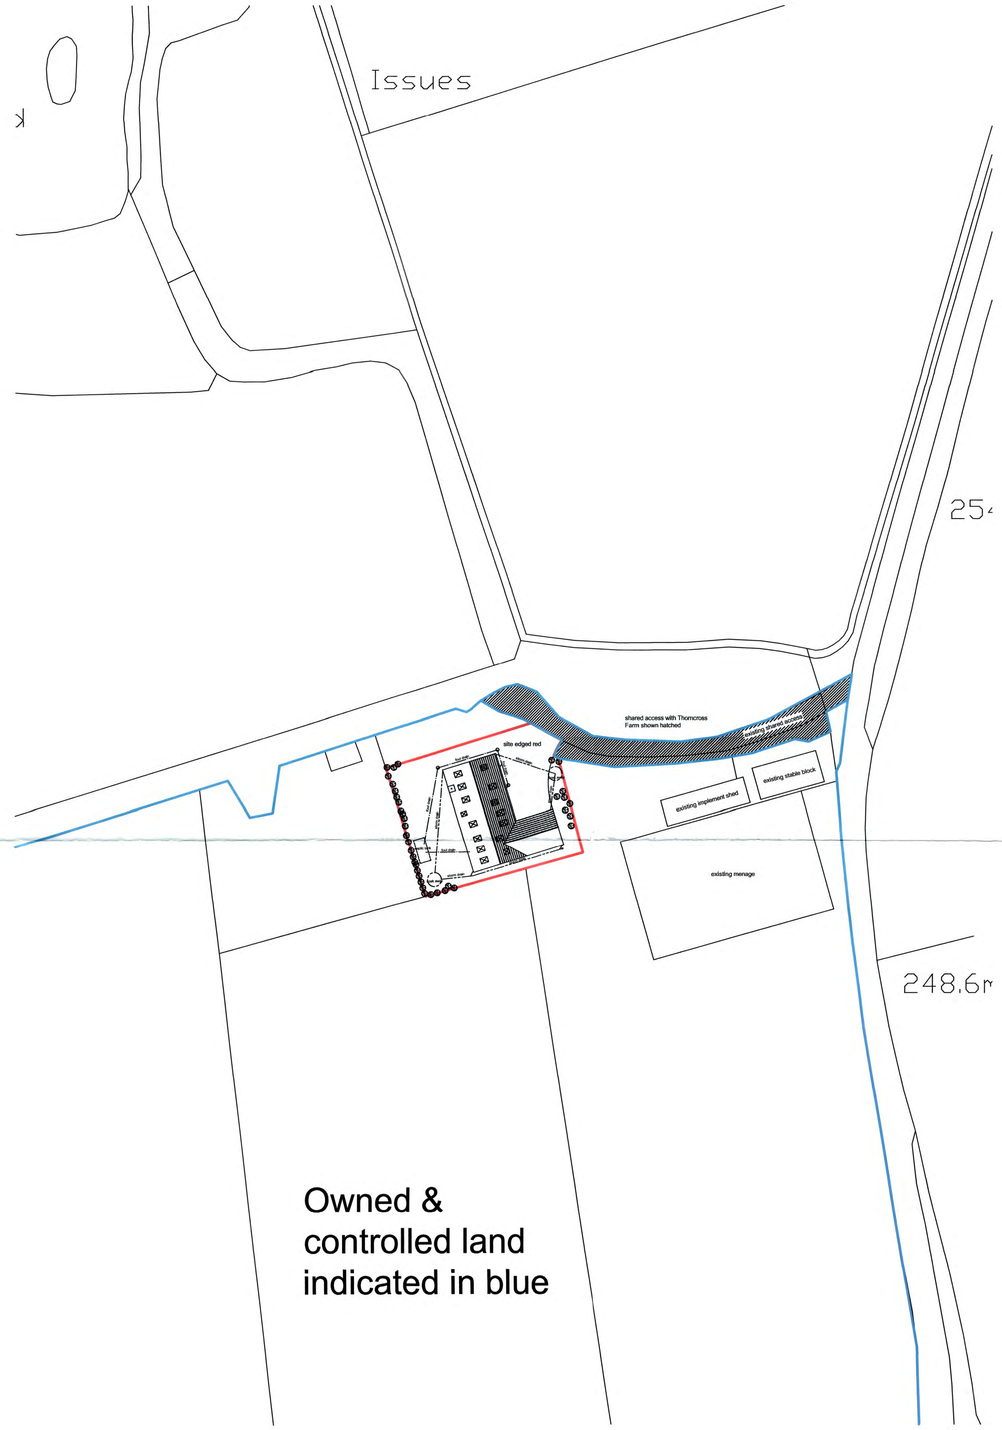

Site Plan 1:100

Â© Crown Copyright and database rights 2018. OS 100031961

Proposed Detached Bungalow with Rooms in roof space and Attached Garage at Land Below Thorncross Farm, Gypsy Hollow, Thorncliffe, Leek Staffordshire. For Mr & Mrs M. Robinson.
Scale:- 1:500 & 1:100