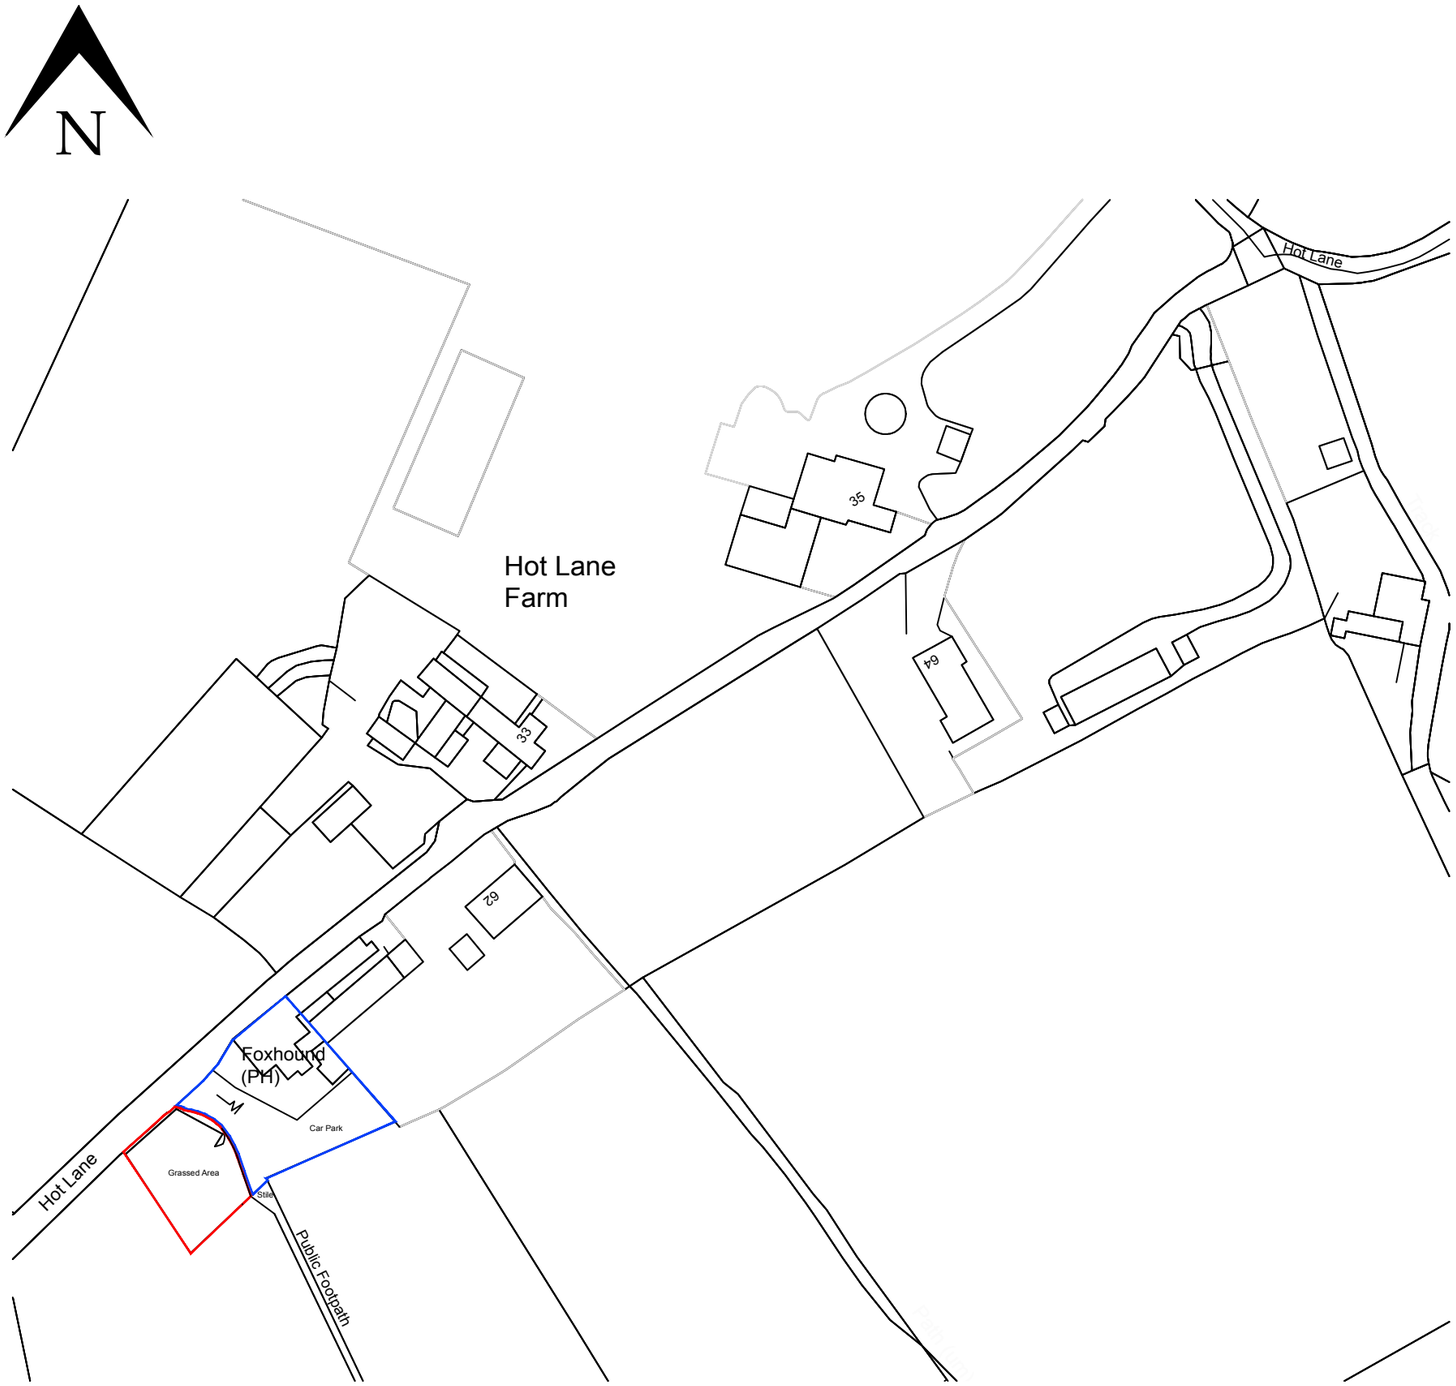

EXISTING LOCATION PLAN 1:1250

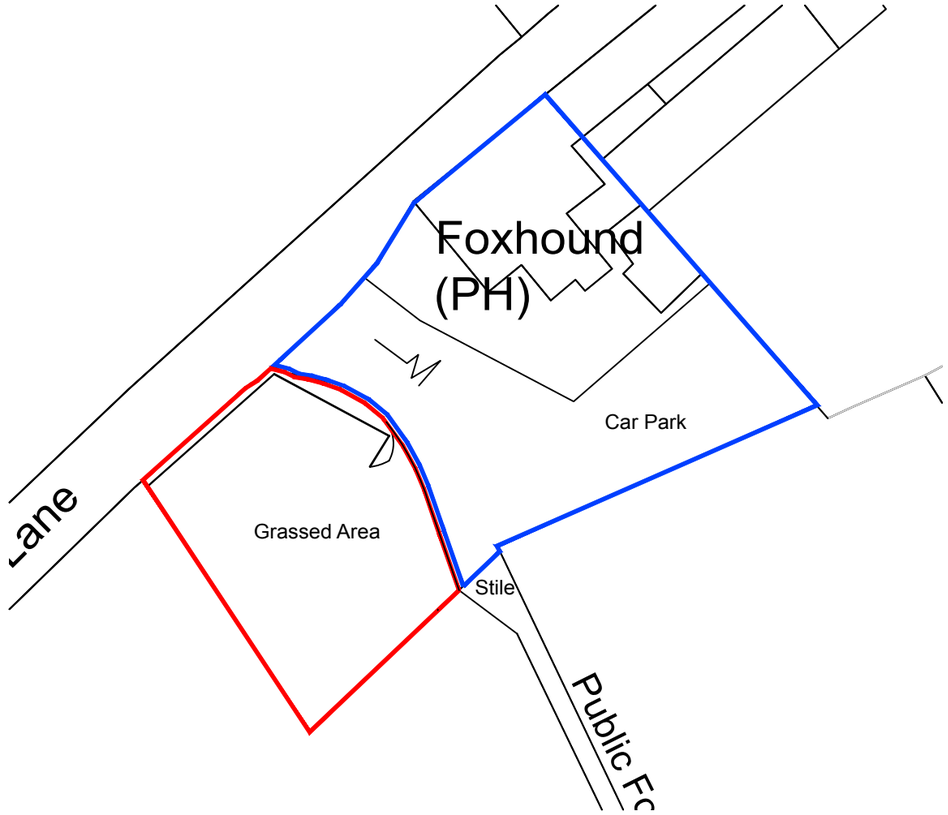

EXISTING SITE PLAN 1:500

FOREFRONT
DEVELOPMENT CONSULTING
4 Ridge House, Ridge House Drive, Festival Park, S-O-T. ST1 5SJ
Office 01782 216912 WWW.FOREFRONTDC.UK

CLIENT

THE PICKLEJAR LTD

PROJECT

Proposed relocation of existing car part at The Foxhound Public House, Hot Lane, Biddulph Moor. ST8 7JT

TITLE

Existing Site/Location Plans
OS Licence - 0100031673

SCALE	DRAWN
1:500 / 1:1250 @ A3	ATG
DRG NO.	DATE
18-125-01	02 / 05 / 18

REV.	DESCRIPTION	DATE

The contents of this drawing are the copyright of Forefront Development Consulting .