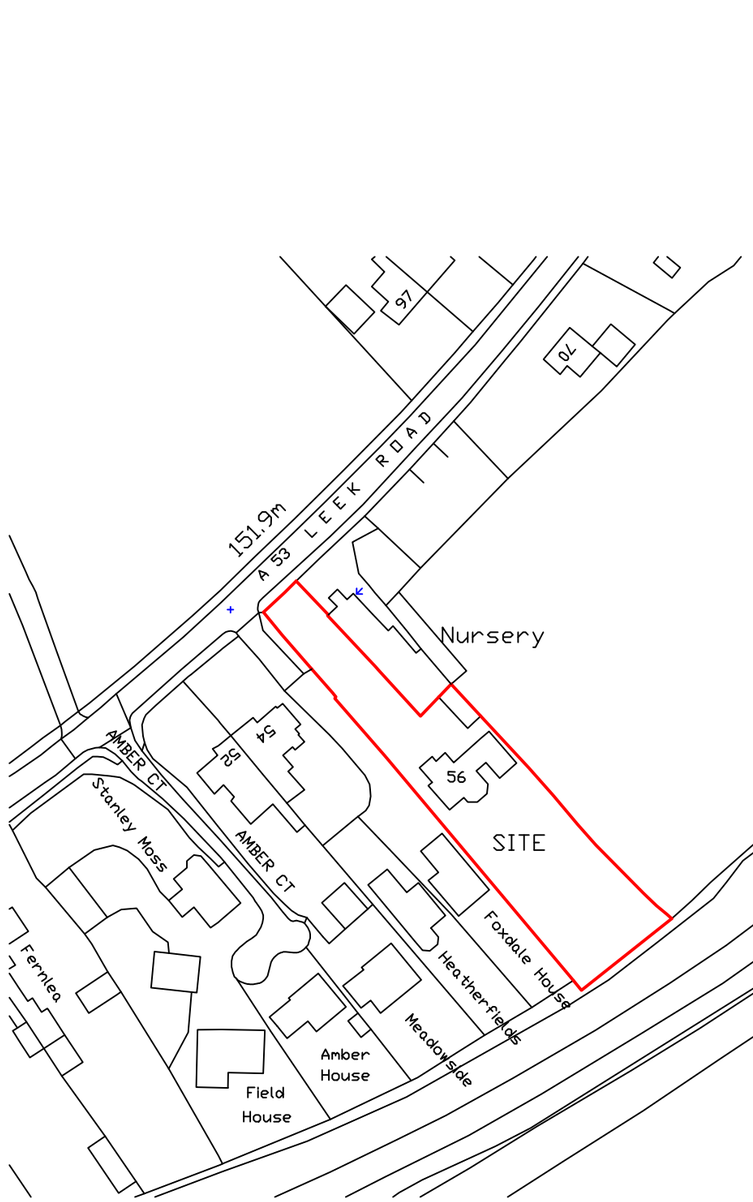


Ordnance Survey (c) Crown Copyright 2018. All rights reserved. Licence number 100022432

Location Plan 1:1250

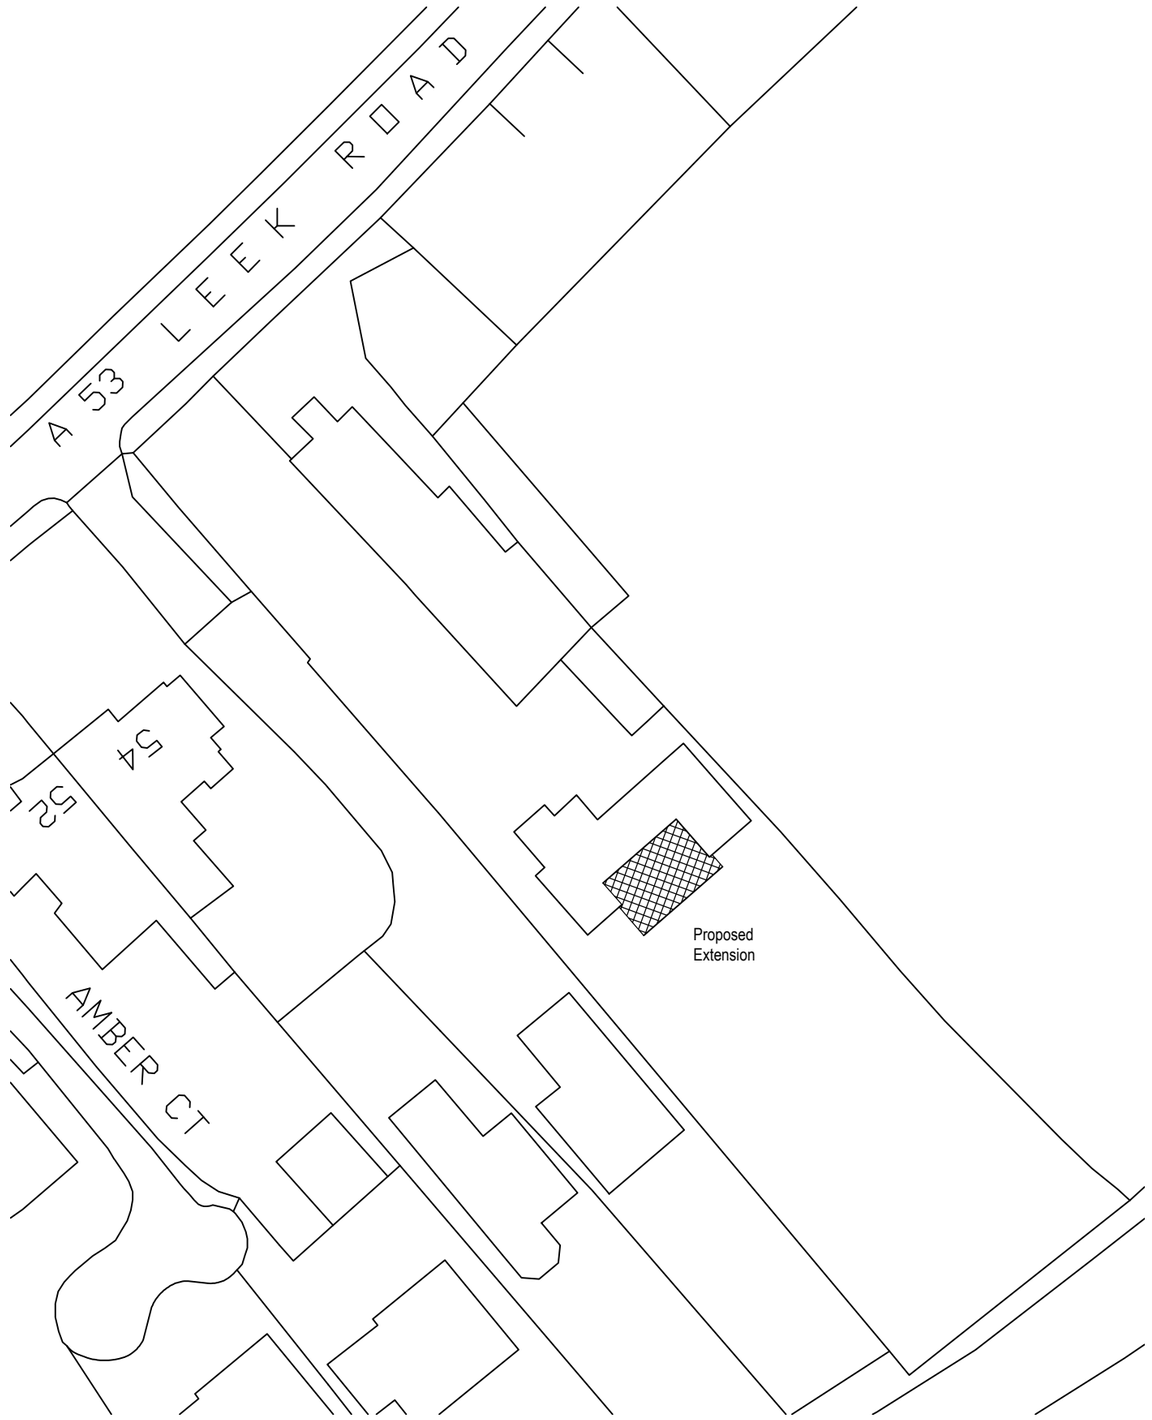


Layout Plan 1:500

| Andrew Martin Associates<br>44 Cramer Street, Stafford, Staffs. ST17 4BX<br>Tel : 01785 614969 | Client | Project | Drawing | Scale | Date | Job. No. | Drwg. No. | Rev. |
|---|---|---|---|---|---|---|---|---|
| | Mr.& Mrs. D. Welch. | Moss Cottage, 56 Leek Road, Stockton Brook. | Site Location & Layout Plan | 1: 1250 & 500 @ A3 | May 2018 | 511 | LP1 | |