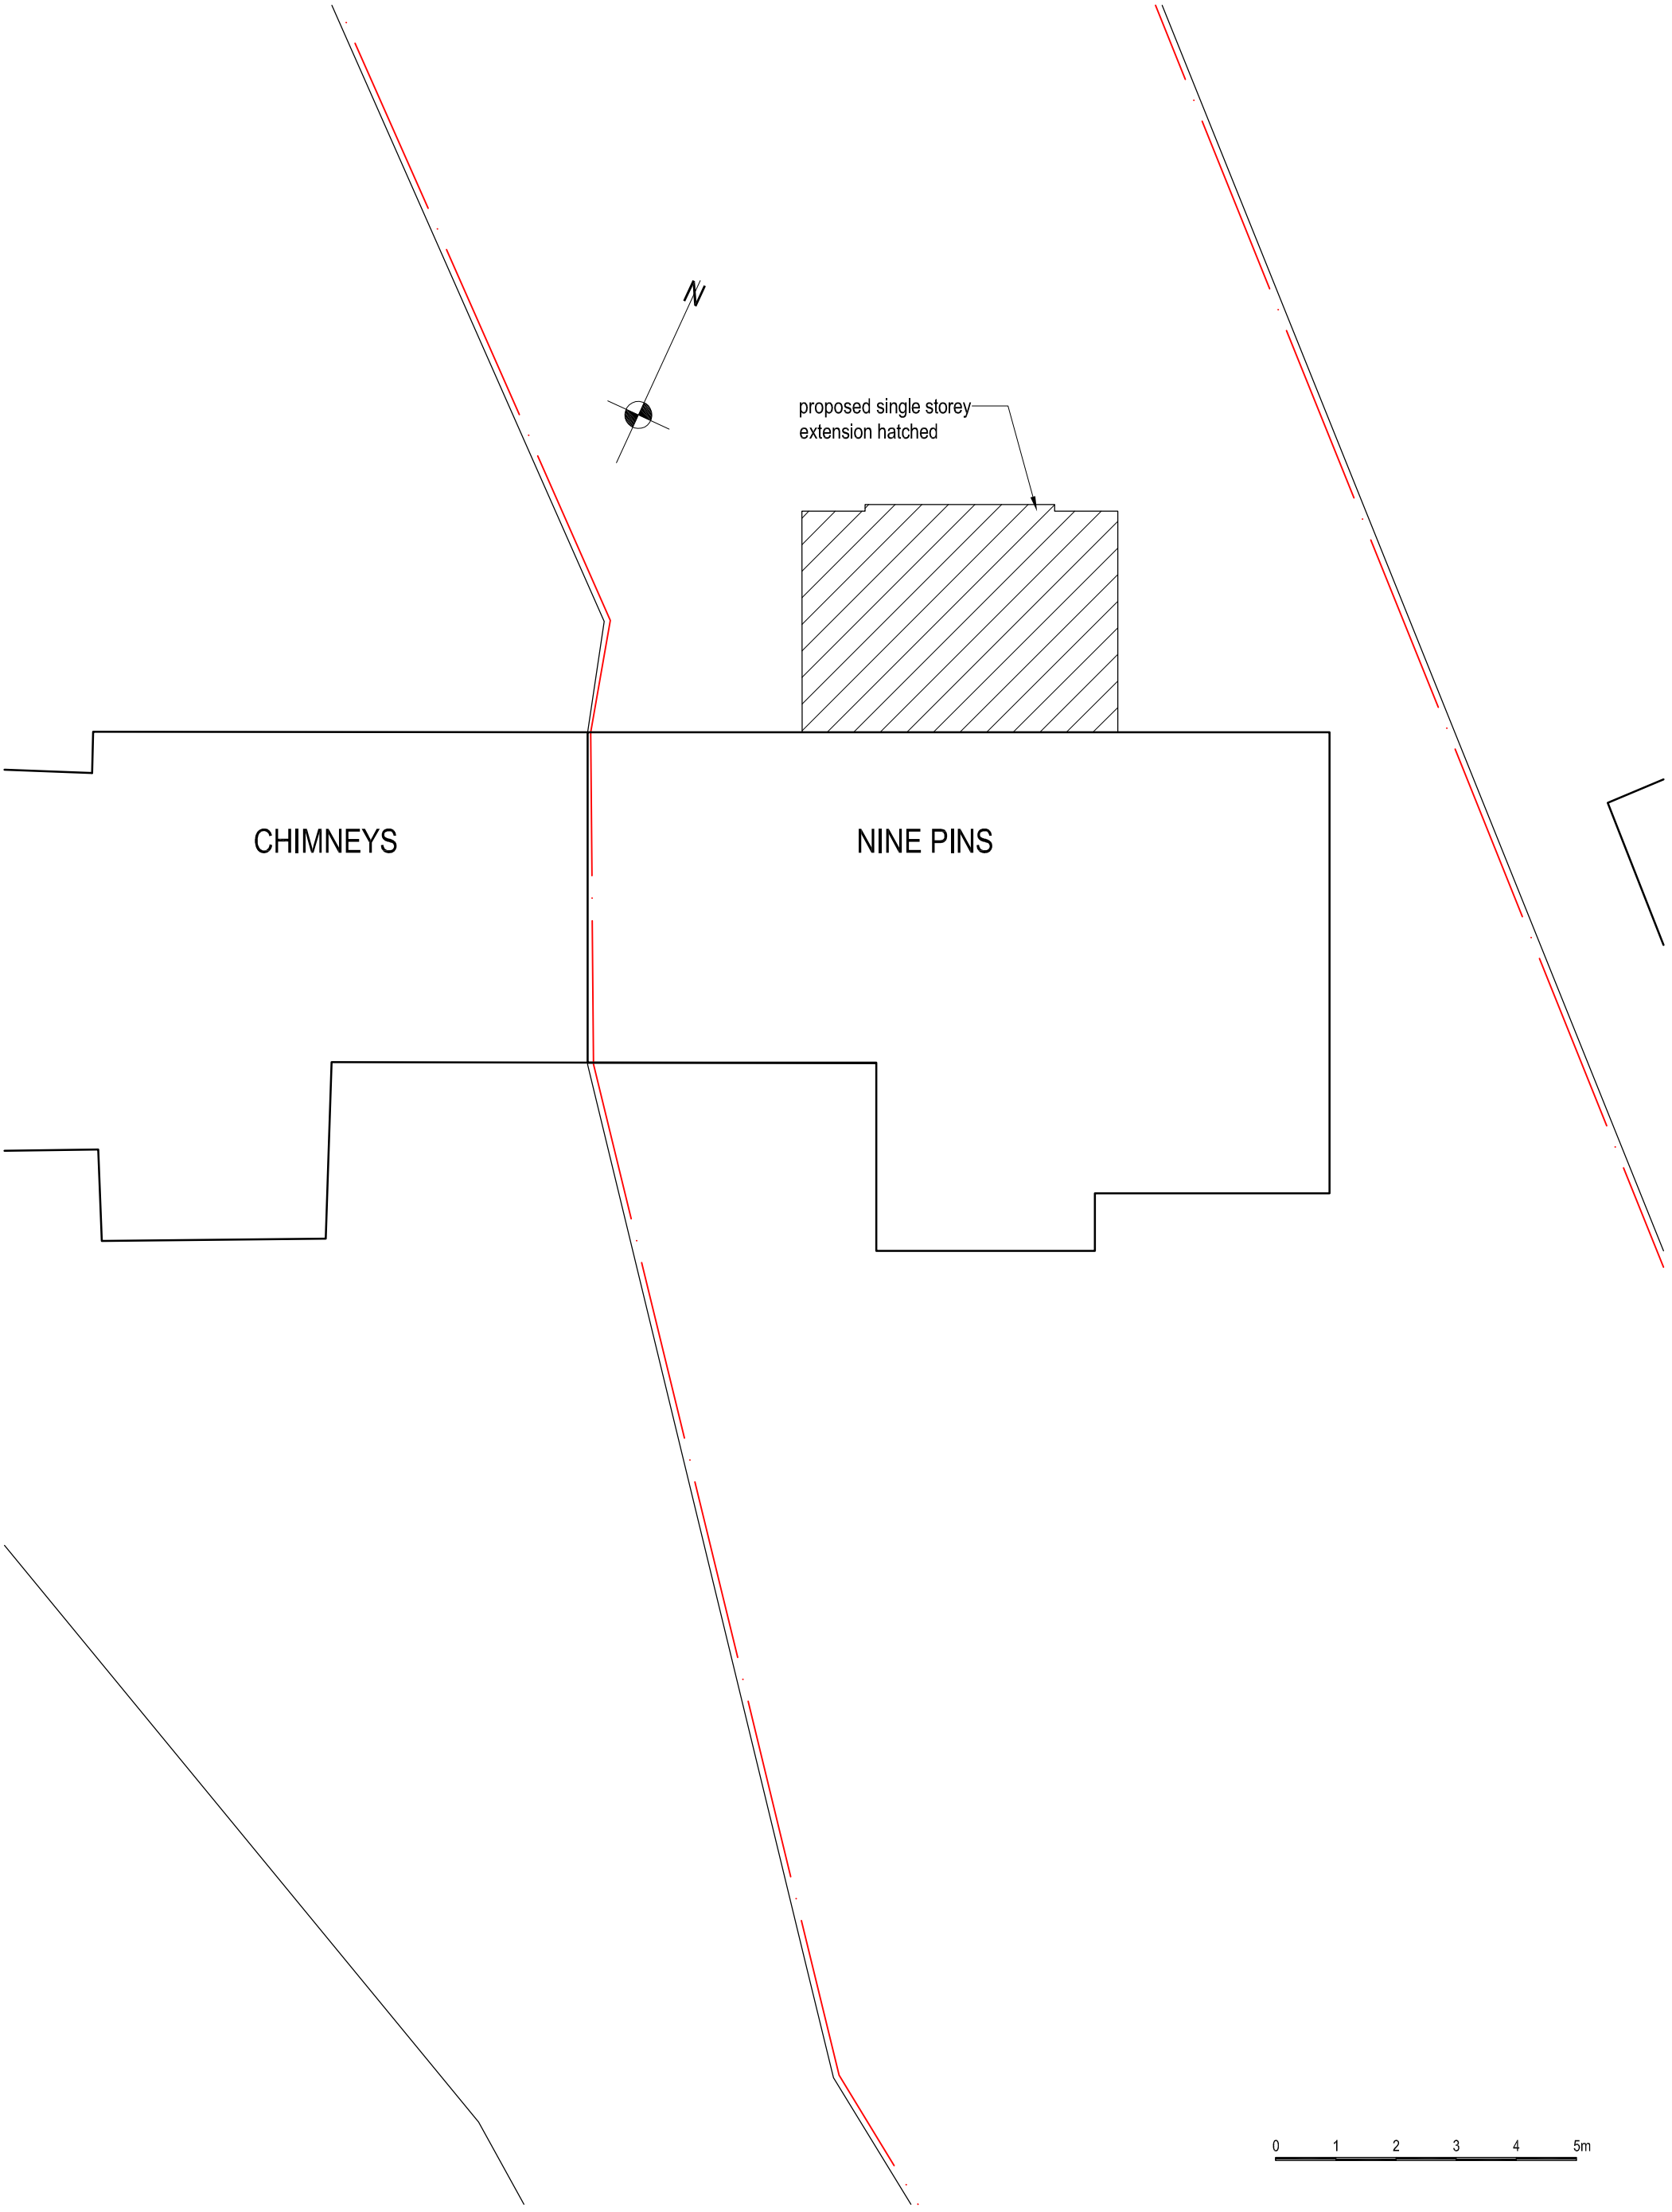

job	Nine Pins, Leek Extension and Alterations			
title	Site Plan			
date 11.05.18	scale 1/100 @ A3	drawn by RA	dwg. no. NP-20	rev. .

Ian Ankers architecture
Building and Design Consultants
Ryecroft Farm, Rushton Spencer, Macclesfield, SK11 0RP
t 01260 546944
e ross@ianankers.co.uk
w www.ianankers.co.uk