EXISTING STONE WORK

REPLACEMENT WINDOW GLAZING - TYPICAL SIZE

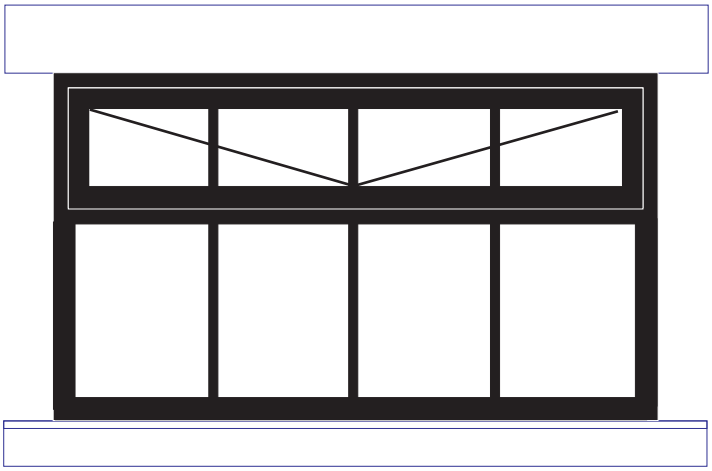

B

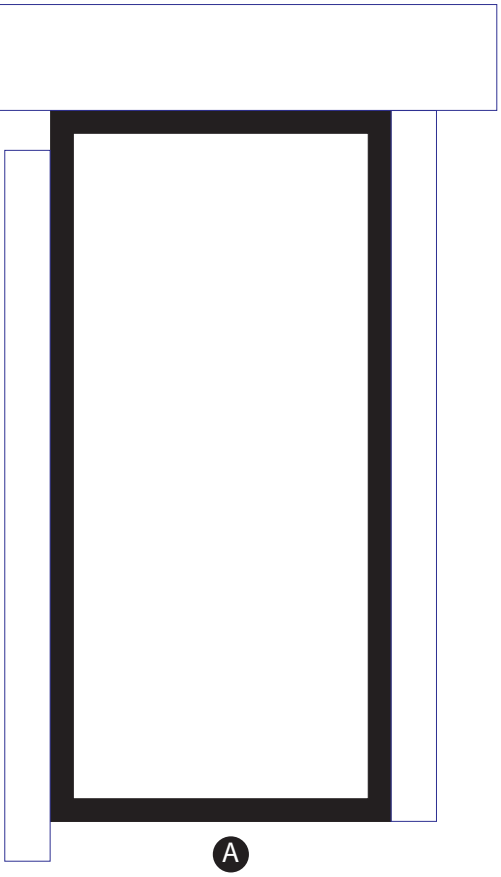

A

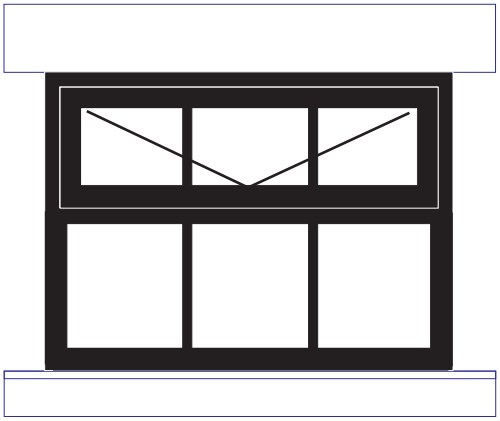

C

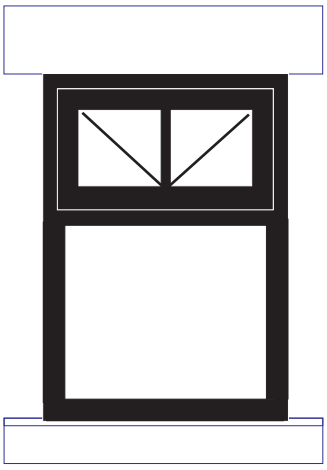

D

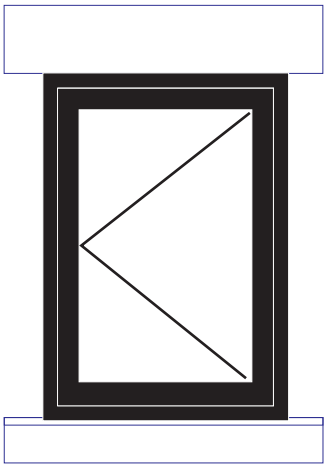

G

GENERAL DETAILS OF REPLACEMENT WINDOWS

Flush casement windows with full glazing bars separating the individual panes.
All Windows are to be manufactured using Kiln Dried Sapele Mahogany.

Frame Details: Hopper Style Windows
59mm Frame base
24mm Glazing bars
Slim line glazing
Feature Detail - Ovolo

Frame Details: Non Traditional Openings /New Openings
59mm Frame base
24mm glazing

Window to be set back 75mm from the
front face of the stonework.
Non-traditional openings to be set back 130mm
from the front face of the stonework.
Window paint colour: Grey

PROJECT

PROPOSED REPLACEWMENT BARN WINDOWS
AT
RUSHTONHALL FARM
DINGLE LANE
RUSHTON SPENCER

Drawing scale when printed at A4
1:20

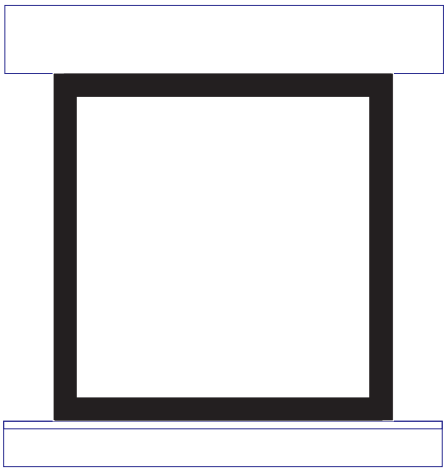

E

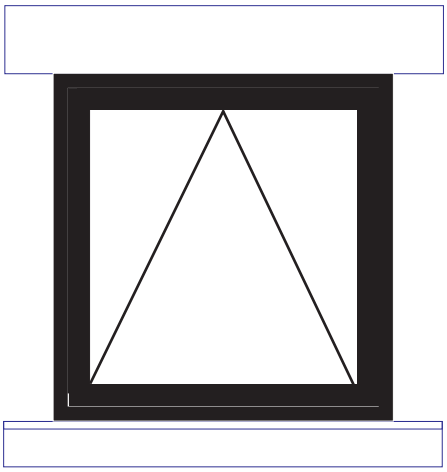

F

PROJECT

PROPOSED REPLACEWMENT BARN WINDOWS
AT
RUSHTONHALL FARM
DINGLE LANE
RUSHTON SPENCER

Drawing scale when printed at A4
1:20



Glazing Bar Detail

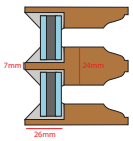

Frame Detail

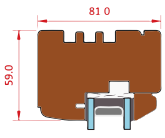

PROJECT

PROPOSED REPLACEWMENT BARN WINDOWS
AT
RUSHTONHALL FARM
DINGLE LANE
RUSHTON SPENCER

Drawing scale when printed at A4
1:5

** NOTE: Hinge point are shown in drawings above.

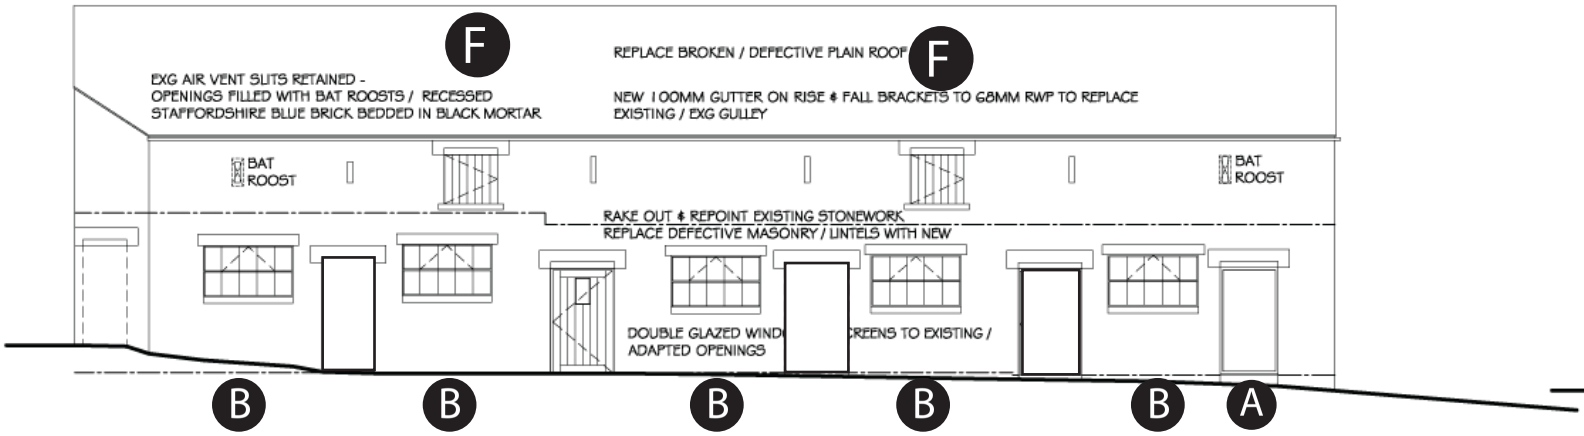

WEST ELEVATION
STONE WALLS / PLAIN TILES

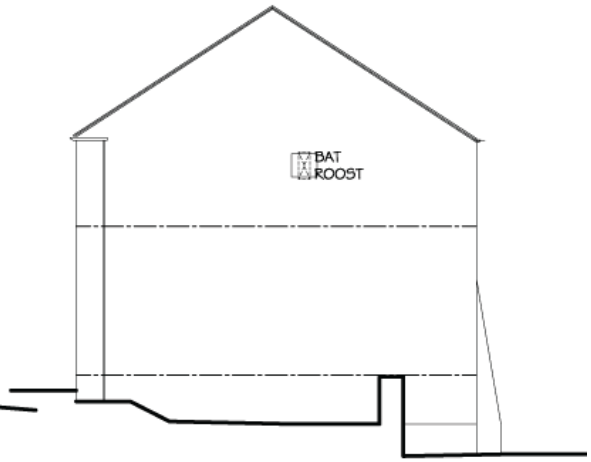

SOUTH ELEVATION
STONE WALLS

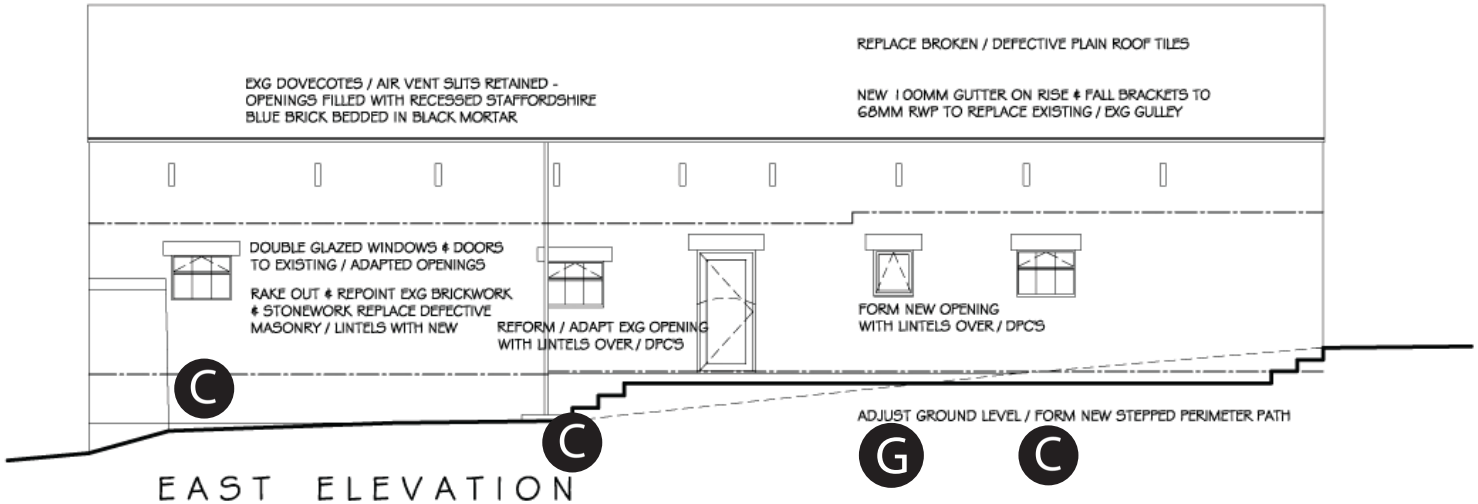

EAST ELEVATION
BRICK WALL / STONE PLINTH / PLAIN TILES

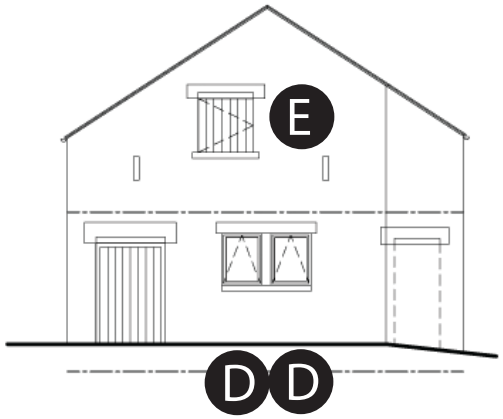

NORTH ELEVATION
STONE WALLS