

Copyright of this drawing is vested in the Architect and it must not be copied or reproduced without consent. Figured dimensions only are to be taken from this drawing. All contractors must visit the site and be responsible for taking and checking all dimensions relative to their work. Hewitt&Carr Architects Ltd are to be advised of any variation between drawings and site conditions.
CLIENTS ARE ADVISED TO CLARIFY DIMENSIONS WITH THE ARCHITECT PRIOR TO SETTING OUT AND NOT TO SCALE FROM THE DRAWING

Rev.	Drawn	Comments	Date

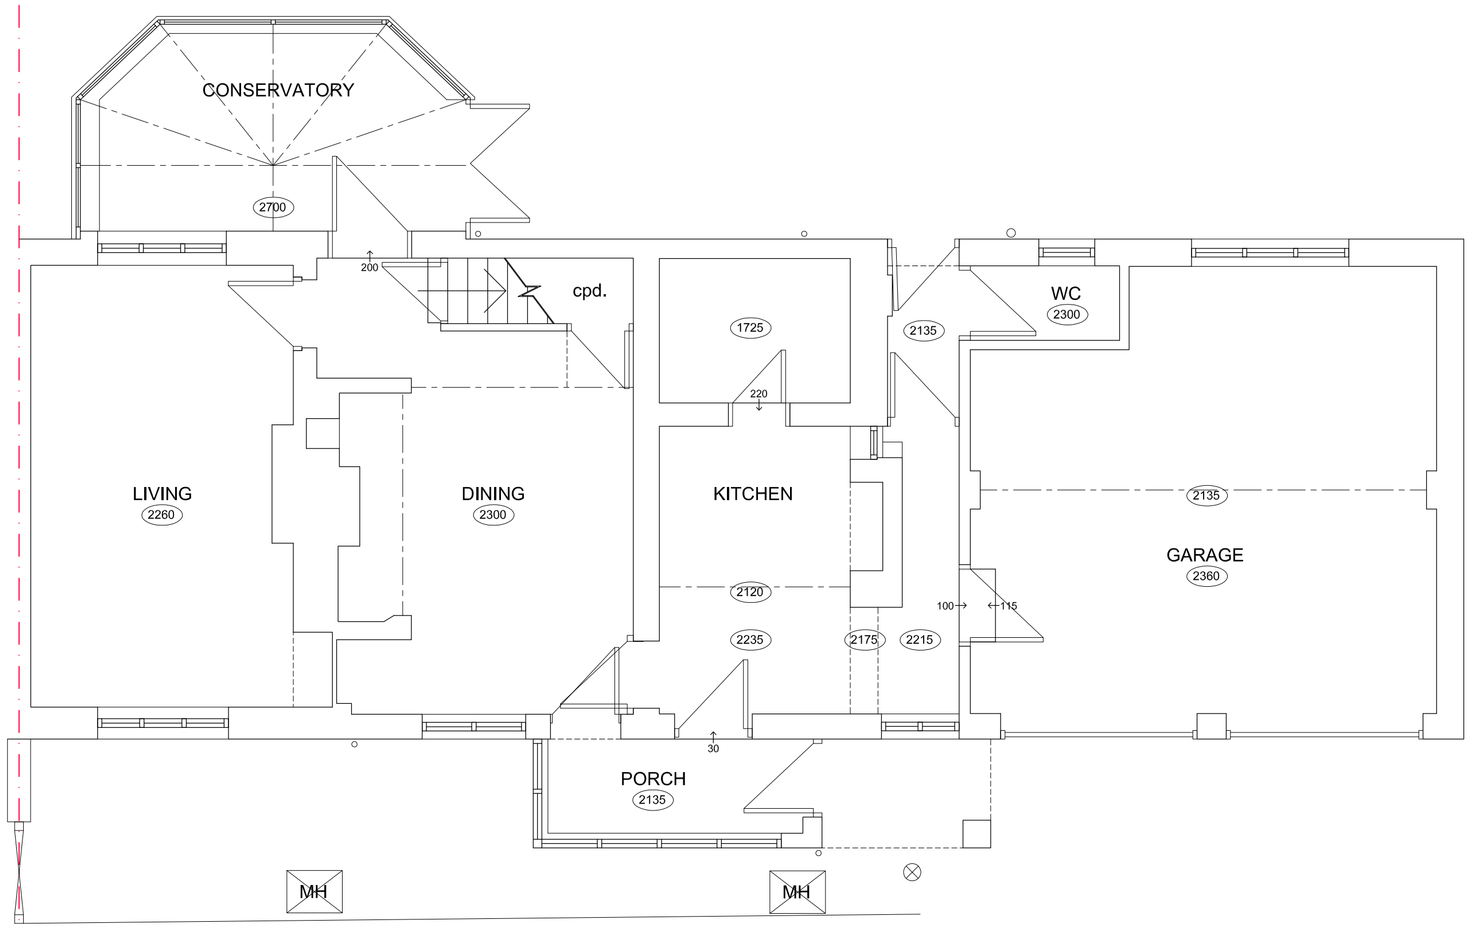


GROUND FLOOR PLAN 1:50

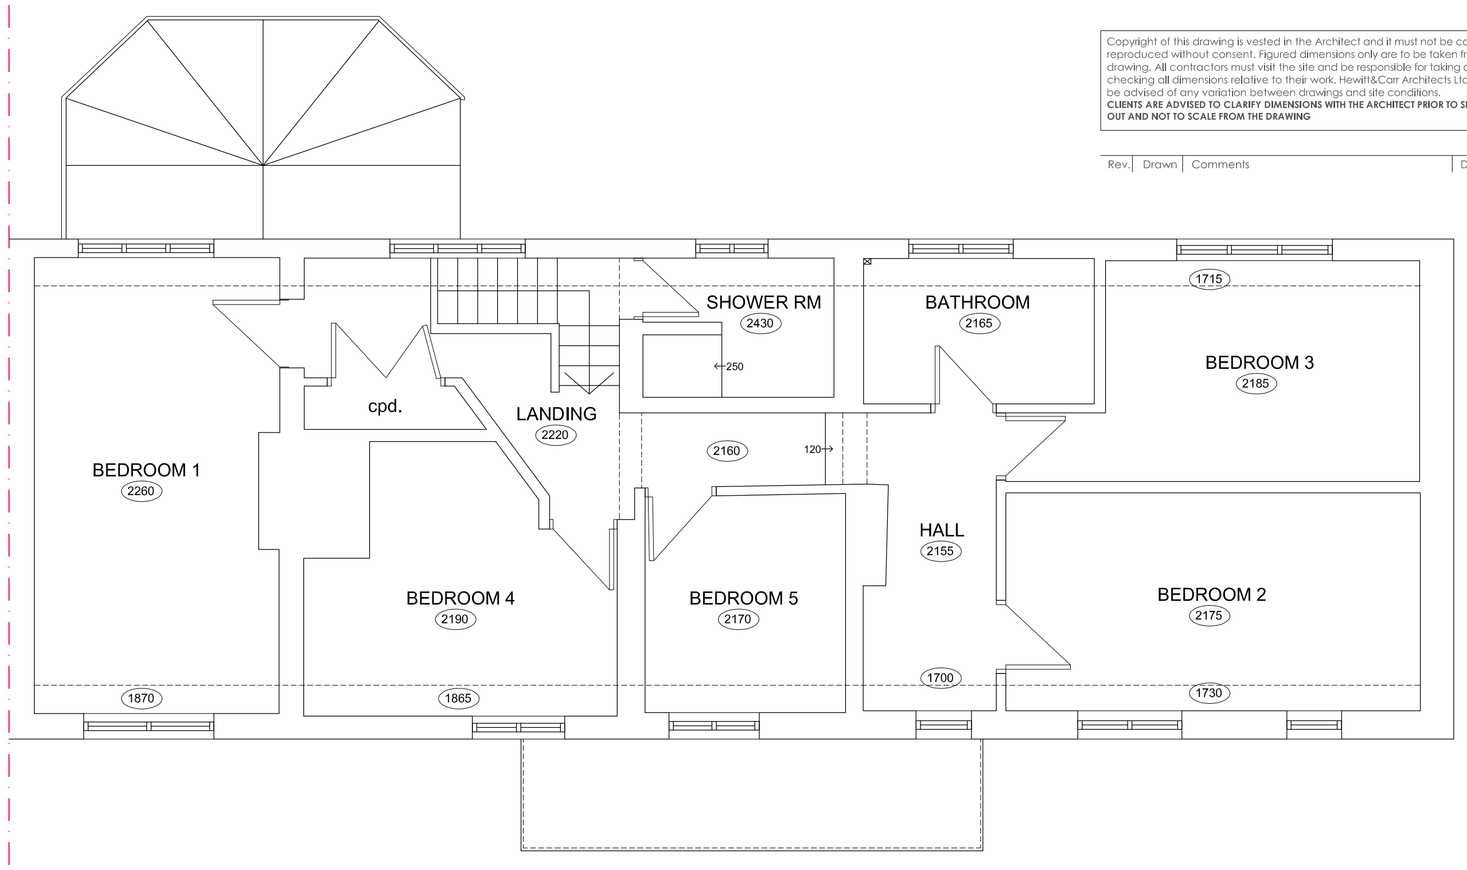

FIRST FLOOR PLAN 1:50




FRONT ELEVATION 1:50

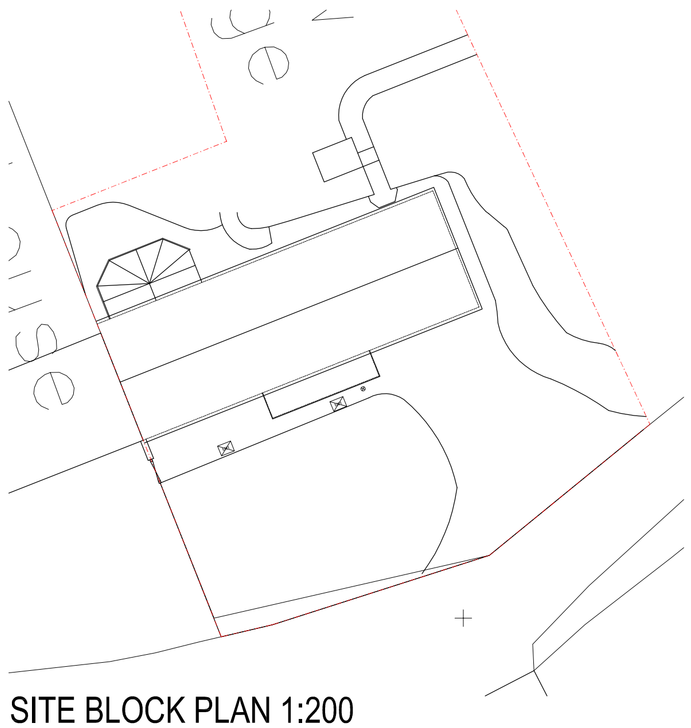

SITE BLOCK PLAN 1:200


Ordnance Survey © Crown copyright 2018 All rights reserved. Licence number 100051789

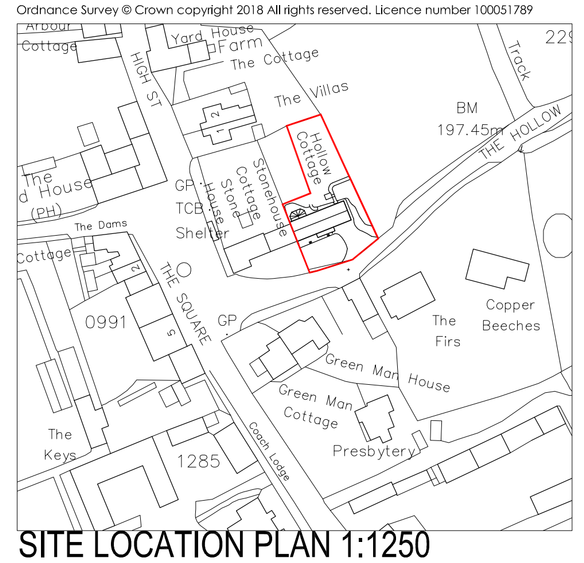

SITE LOCATION PLAN 1:1250



REAR ELEVATION 1:50

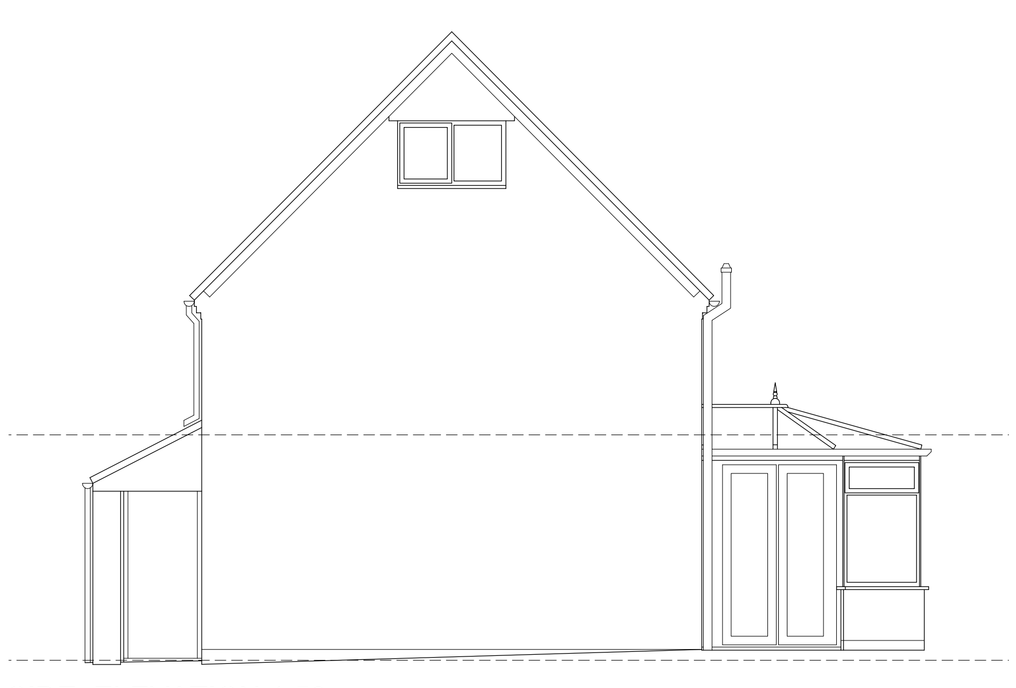

SIDE ELEVATION 1:50

Hewitt&Carr Architects
A: 2-4 Cross Street I Cheadle I Staffordshire I ST10 1NP
T: 01538 756888
E: enquiries@hcarchitects.co.uk
W: www.hcarchitects.co.uk

Client
Mr & Mrs C Jones

Project
Proposed Garage Conversion with Single Storey Side Extension at Hollow Cottage, The Hollow, Caverswall

Title
Plans & Elevations as Existing

Status
Survey

Date March 2018 Drawn BC

Scale @A1 As Stated Checked

Project No 00761 Drawing No. AL(0)01 Rev

SURVEY

File Ref: H1859