
Copyright of this drawing is vested in the Architect and it must not be copied or reproduced without consent. Figured dimensions only are to be taken from this drawing. All contractors must visit the site and be responsible for taking and checking all dimensions relative to their work. Hewitt&Carr Architects Ltd are to be advised of any variation between drawings and site conditions.
CLIENTS ARE ADVISED TO CLARIFY DIMENSIONS WITH THE ARCHITECT PRIOR TO SETTING OUT AND NOT TO SCALE FROM THE DRAWING


Rev.	Drawn	Comments	Date

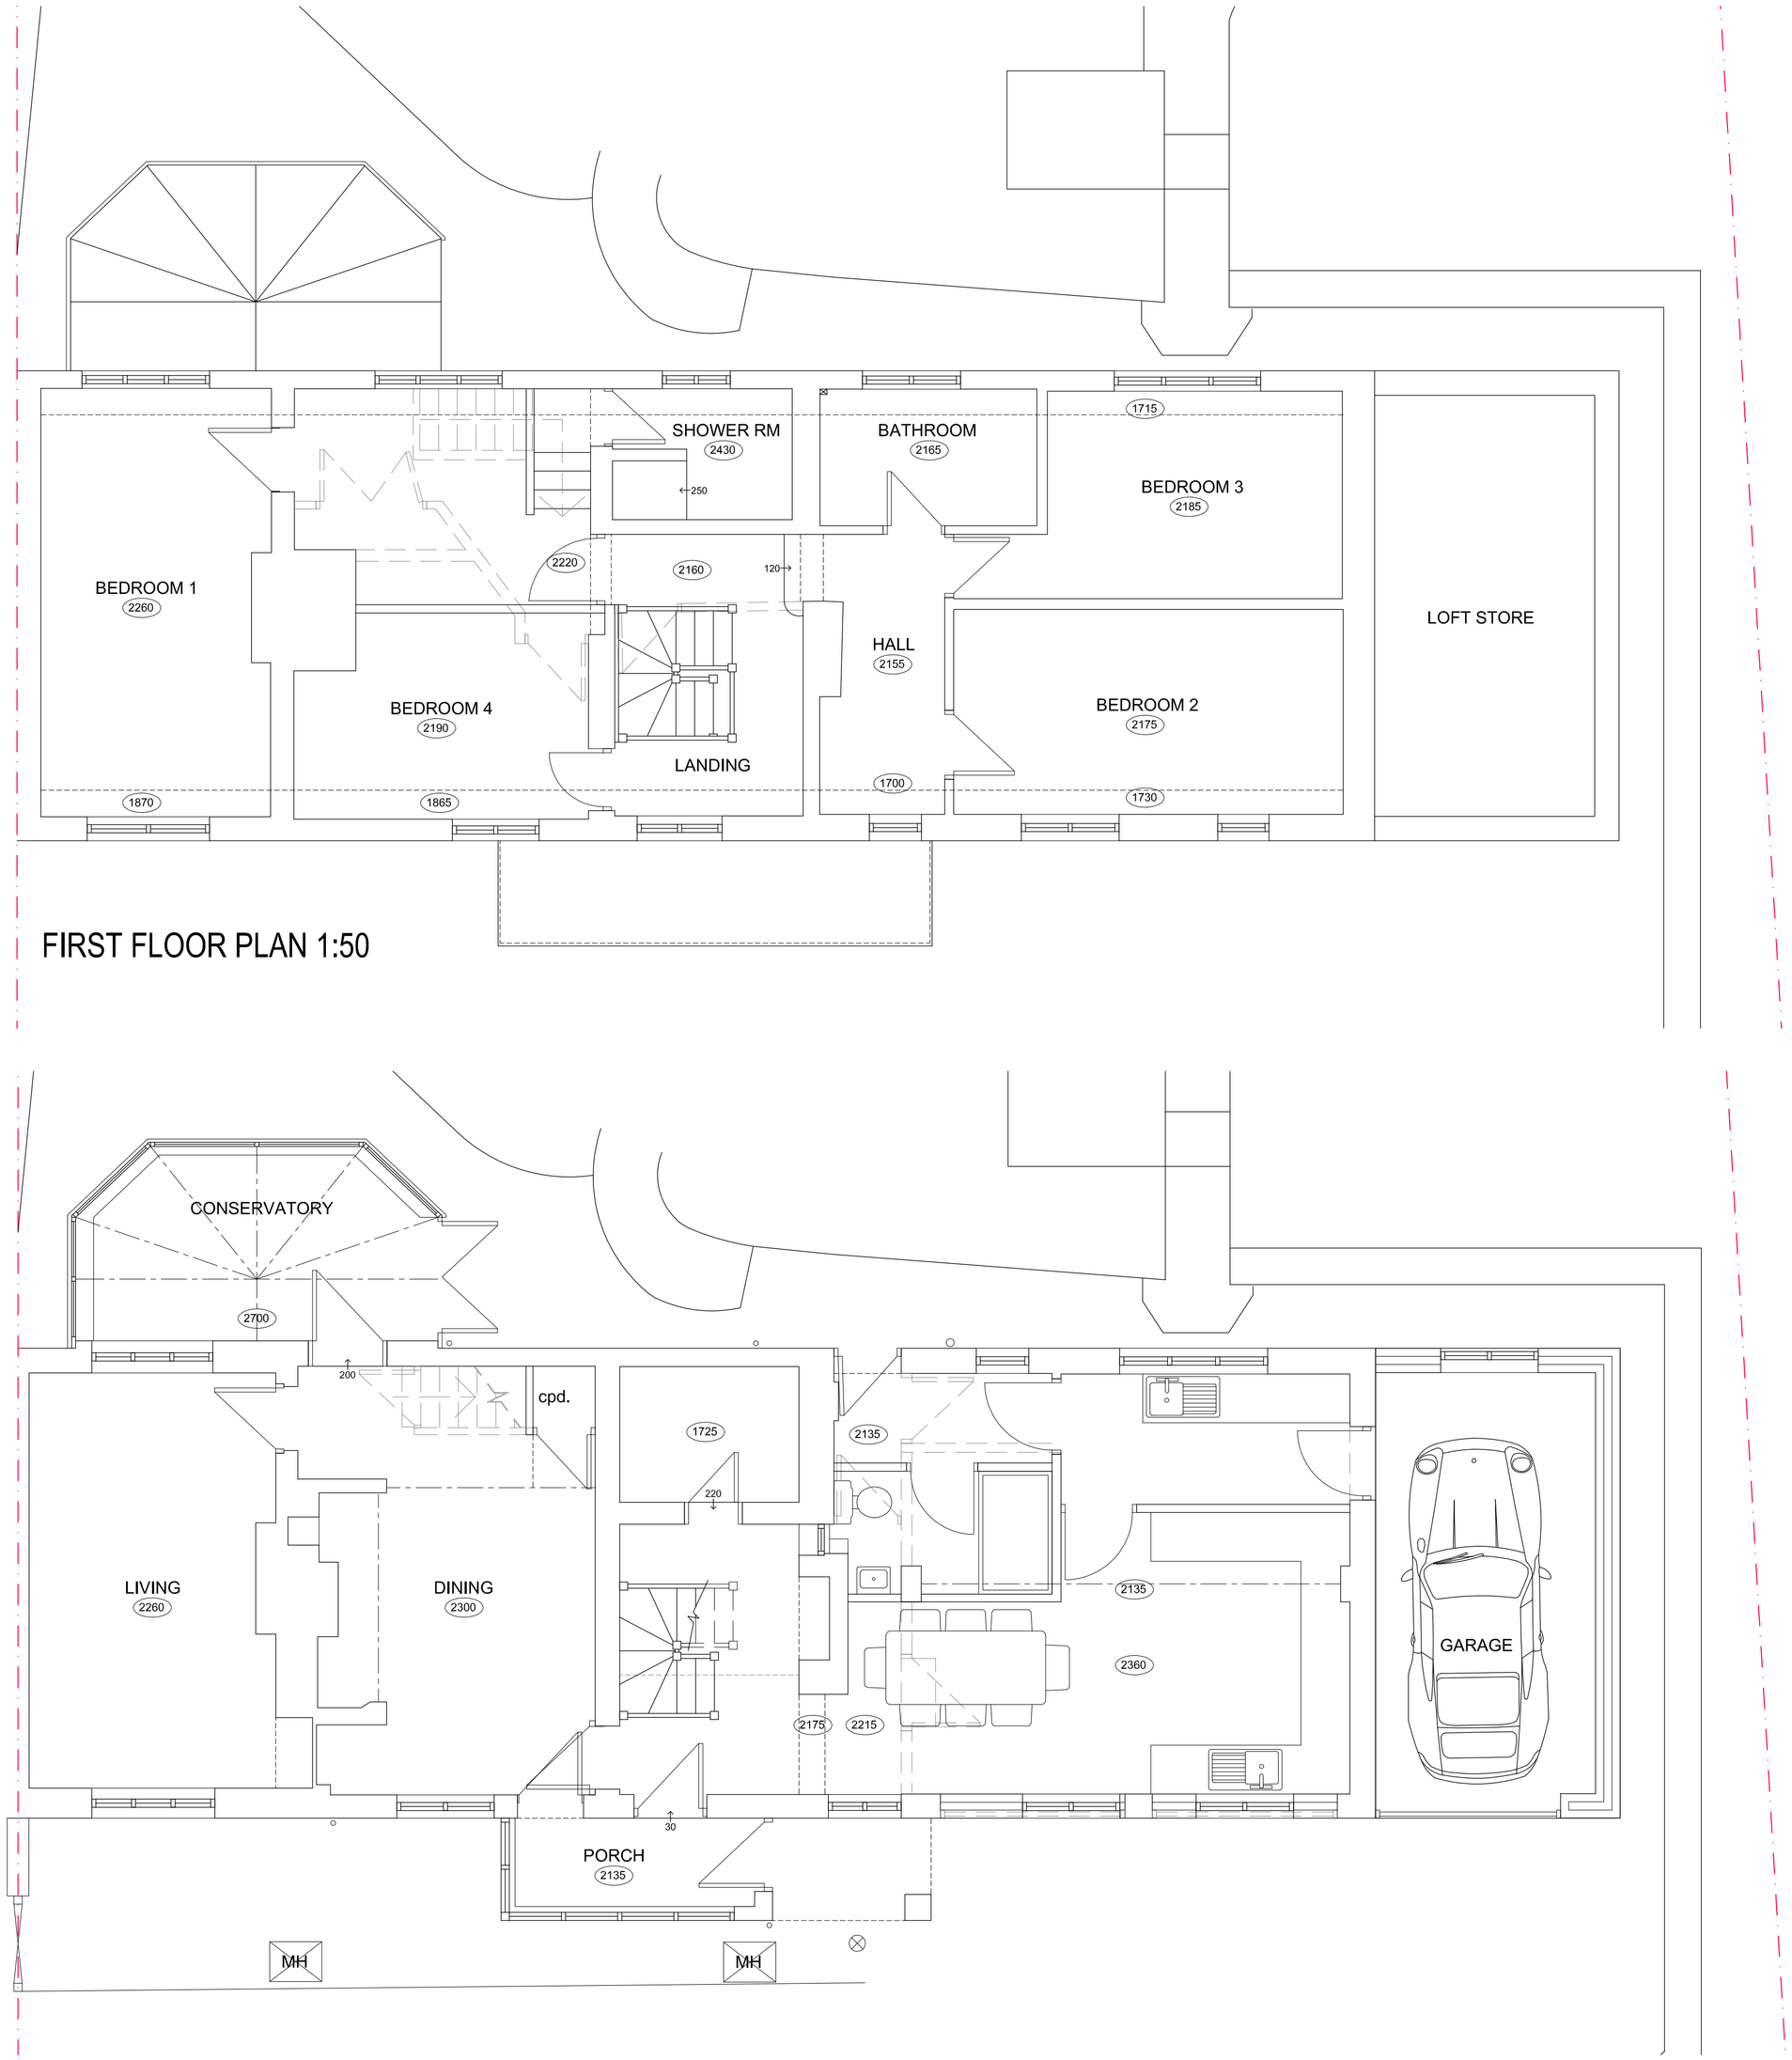


FIRST FLOOR PLAN 1:50

GROUND FLOOR PLAN 1:50

Ordnance Survey © Crown copyright 2018 All rights reserved. Licence number 100051789

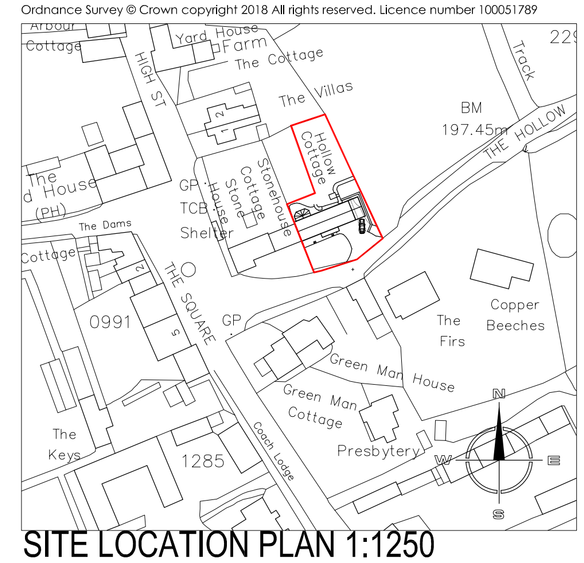

SITE LOCATION PLAN 1:250

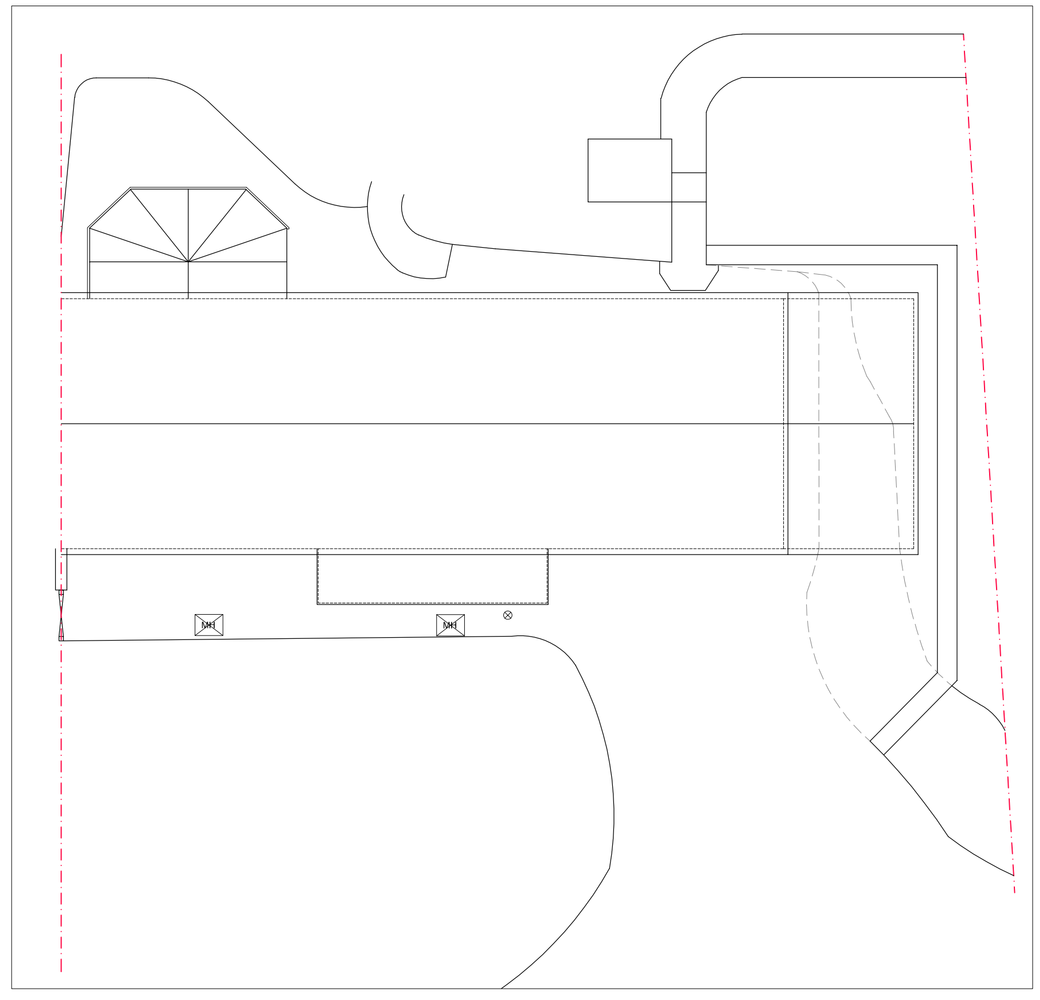

ROOF PLAN 1:100

Hewitt&Carr Architects
A: 2-4 Cross Street I Cheadle I Staffordshire I ST10 1NP
T: 01538 756888
E: enquiries@hcarchitects.co.uk
W: www.hcarchitects.co.uk

Client
Mr & Mrs C Jones

Project
Proposed Garage Conversion with Single Storey Side Extension at Hollow Cottage, The Hollow, Caverswall

Title
Plans as Proposed

Status
SCHEME

Date April 2018
Scale @A1 As Stated
Drawn MJC
Checked

Project No 00761
Drawing No. AL(0)02
Rev

SCHEME

File Ref: H:\REF