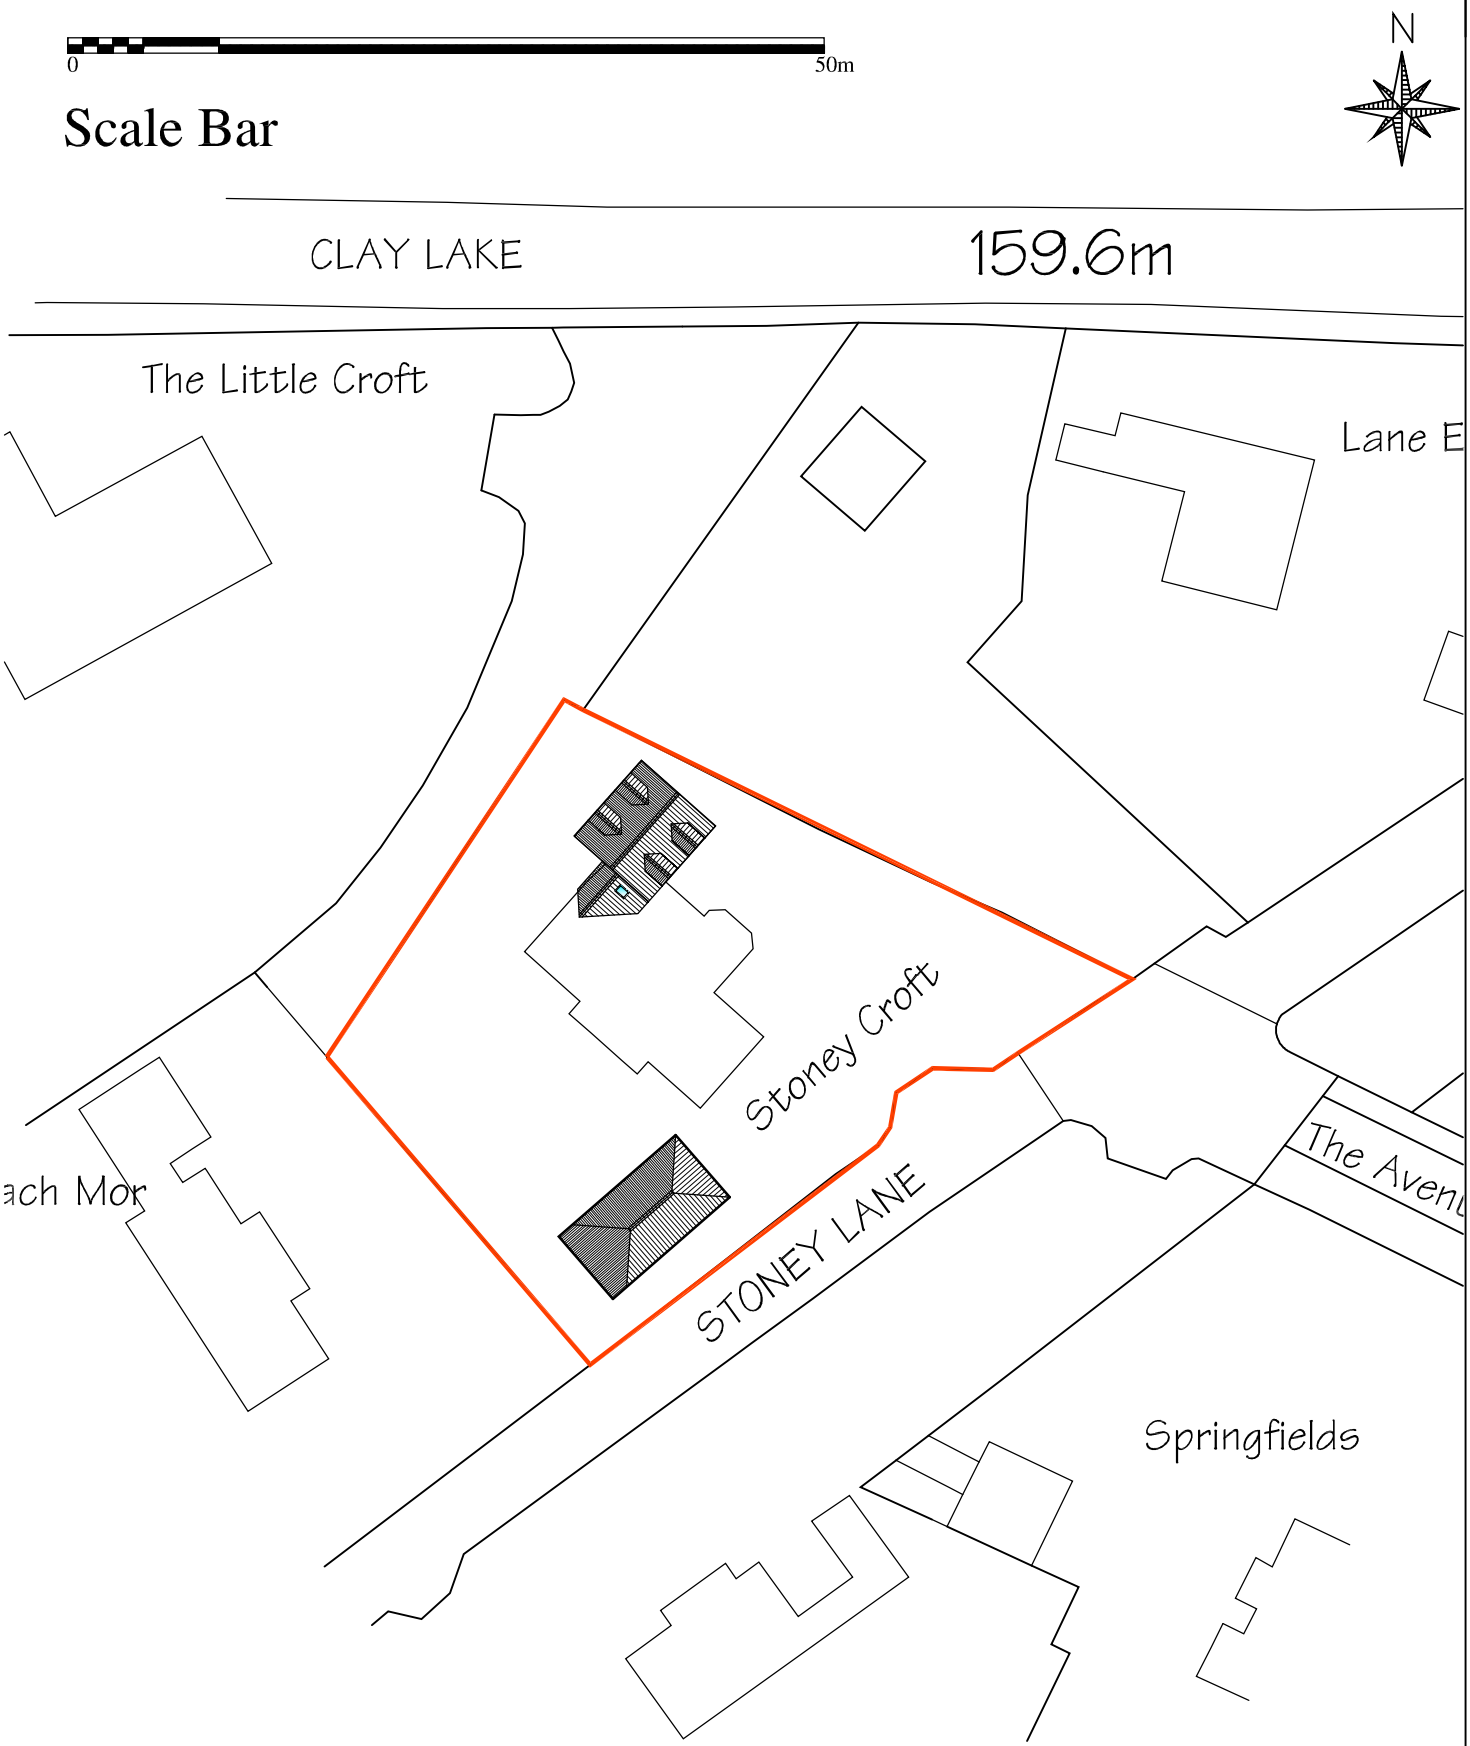


Ordnance Survey (c) Crown Copyright 2018. All rights reserved. Licence number 100022432

Block Plan 1:500

Proposed Garage conversion and alterations to form New access to Bedrooms with Detached Garage at Stoneycroft, Clay Lake, Endon Staffs, ST9 9DD

Mr & Mrs Broad

JPK DESIGN LTD
CONCEPT DESIGN REALISATION
Specialists in **Architectural Design**
JPK Design Ltd. 83 Dimsdale Parade East, Wolstanton
Newcastle, Staffordshire. ST5 8DP
t: 01782 622321 e: jason.knight@jpkdesign.co.uk