

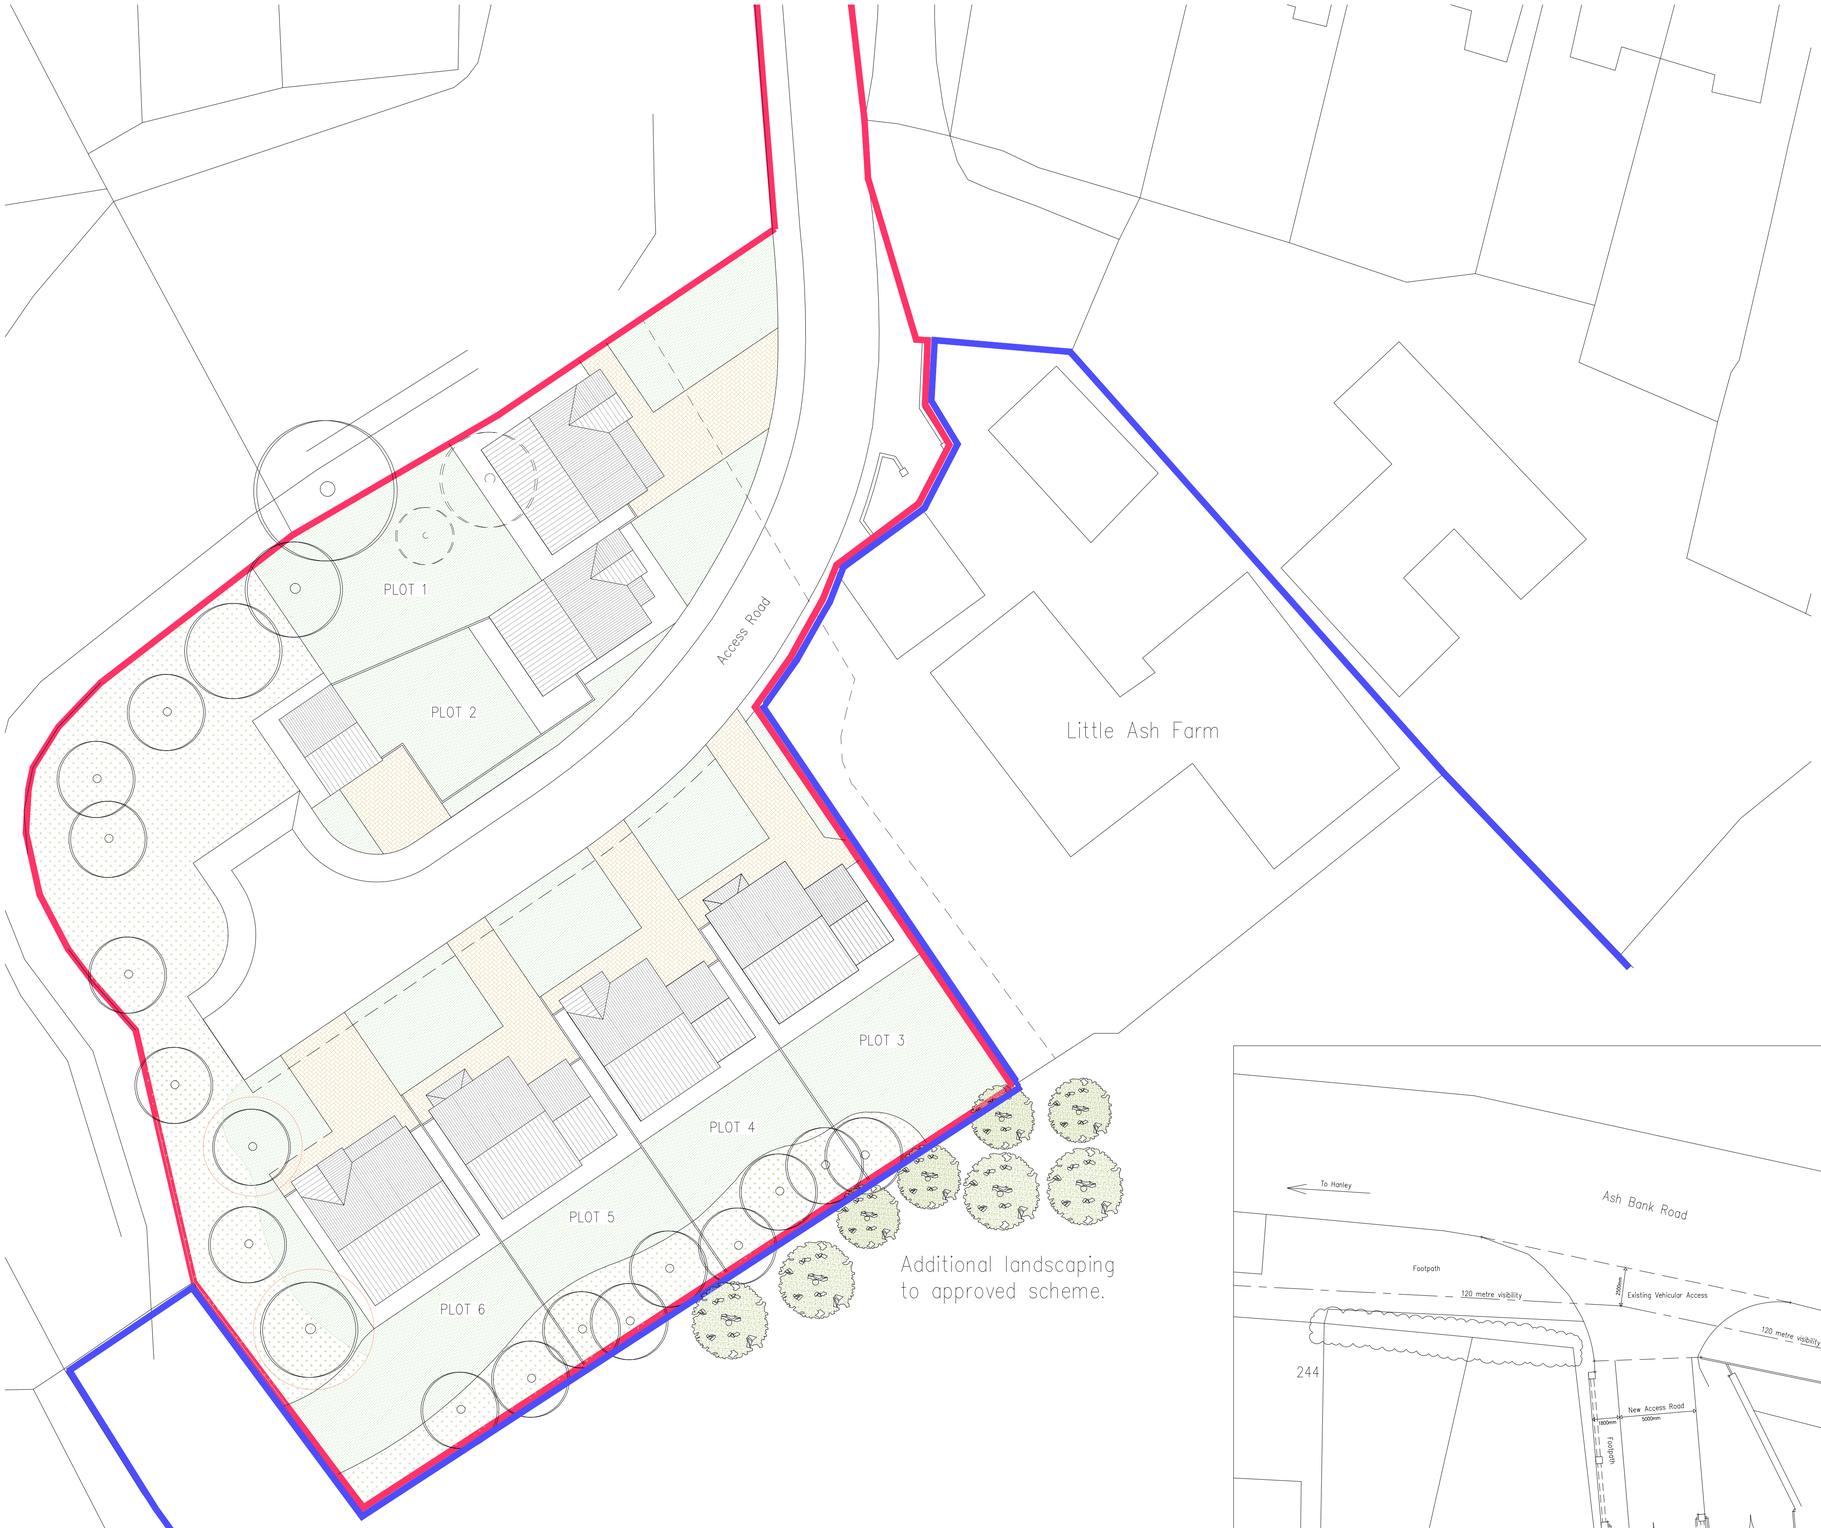


Indicative Site Plan Layout. Scale 1:200

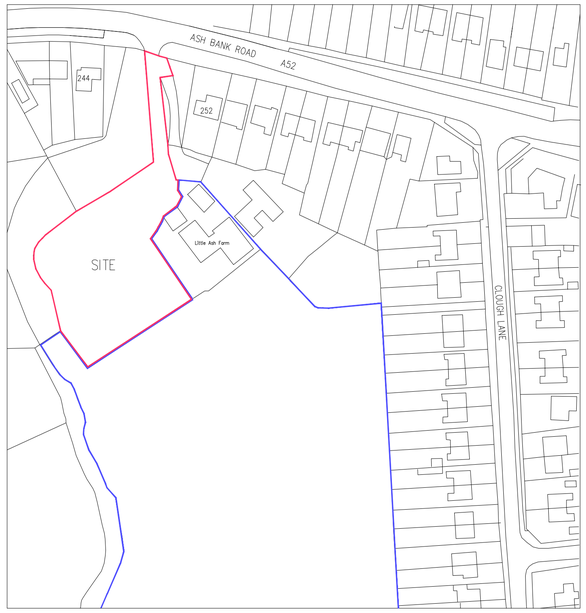

Location Plan. Scale 1:1250

Proposed Vehicular Access Scale 1:200

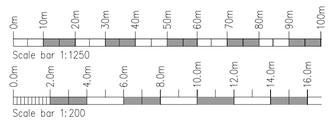

Rev.	Drawn	Comments.	Date
A	ACB	Revise title annotation. Indicative/Proposed.	15.05.18

Applicant:
Mr S. Friesner.

Project:
Proposed Residential Development on Land at Little Ash Farm, Werrington, Stoke on Trent, Staffordshire ST2 9EB.

Title:
Indicative Site Plan Layout & Proposed vehicular access.

Status:
Planning.

Paper Size A1: Drawn: ACB Jan. 2018 Drawing Ref: 1544-01

MAC ARCHITECTURAL DESIGN LTD
Moorland House, 123 Moorland Road, Burslem, ST6 1JD.
T:01782 503302 E:admin@mac-arch.co.uk