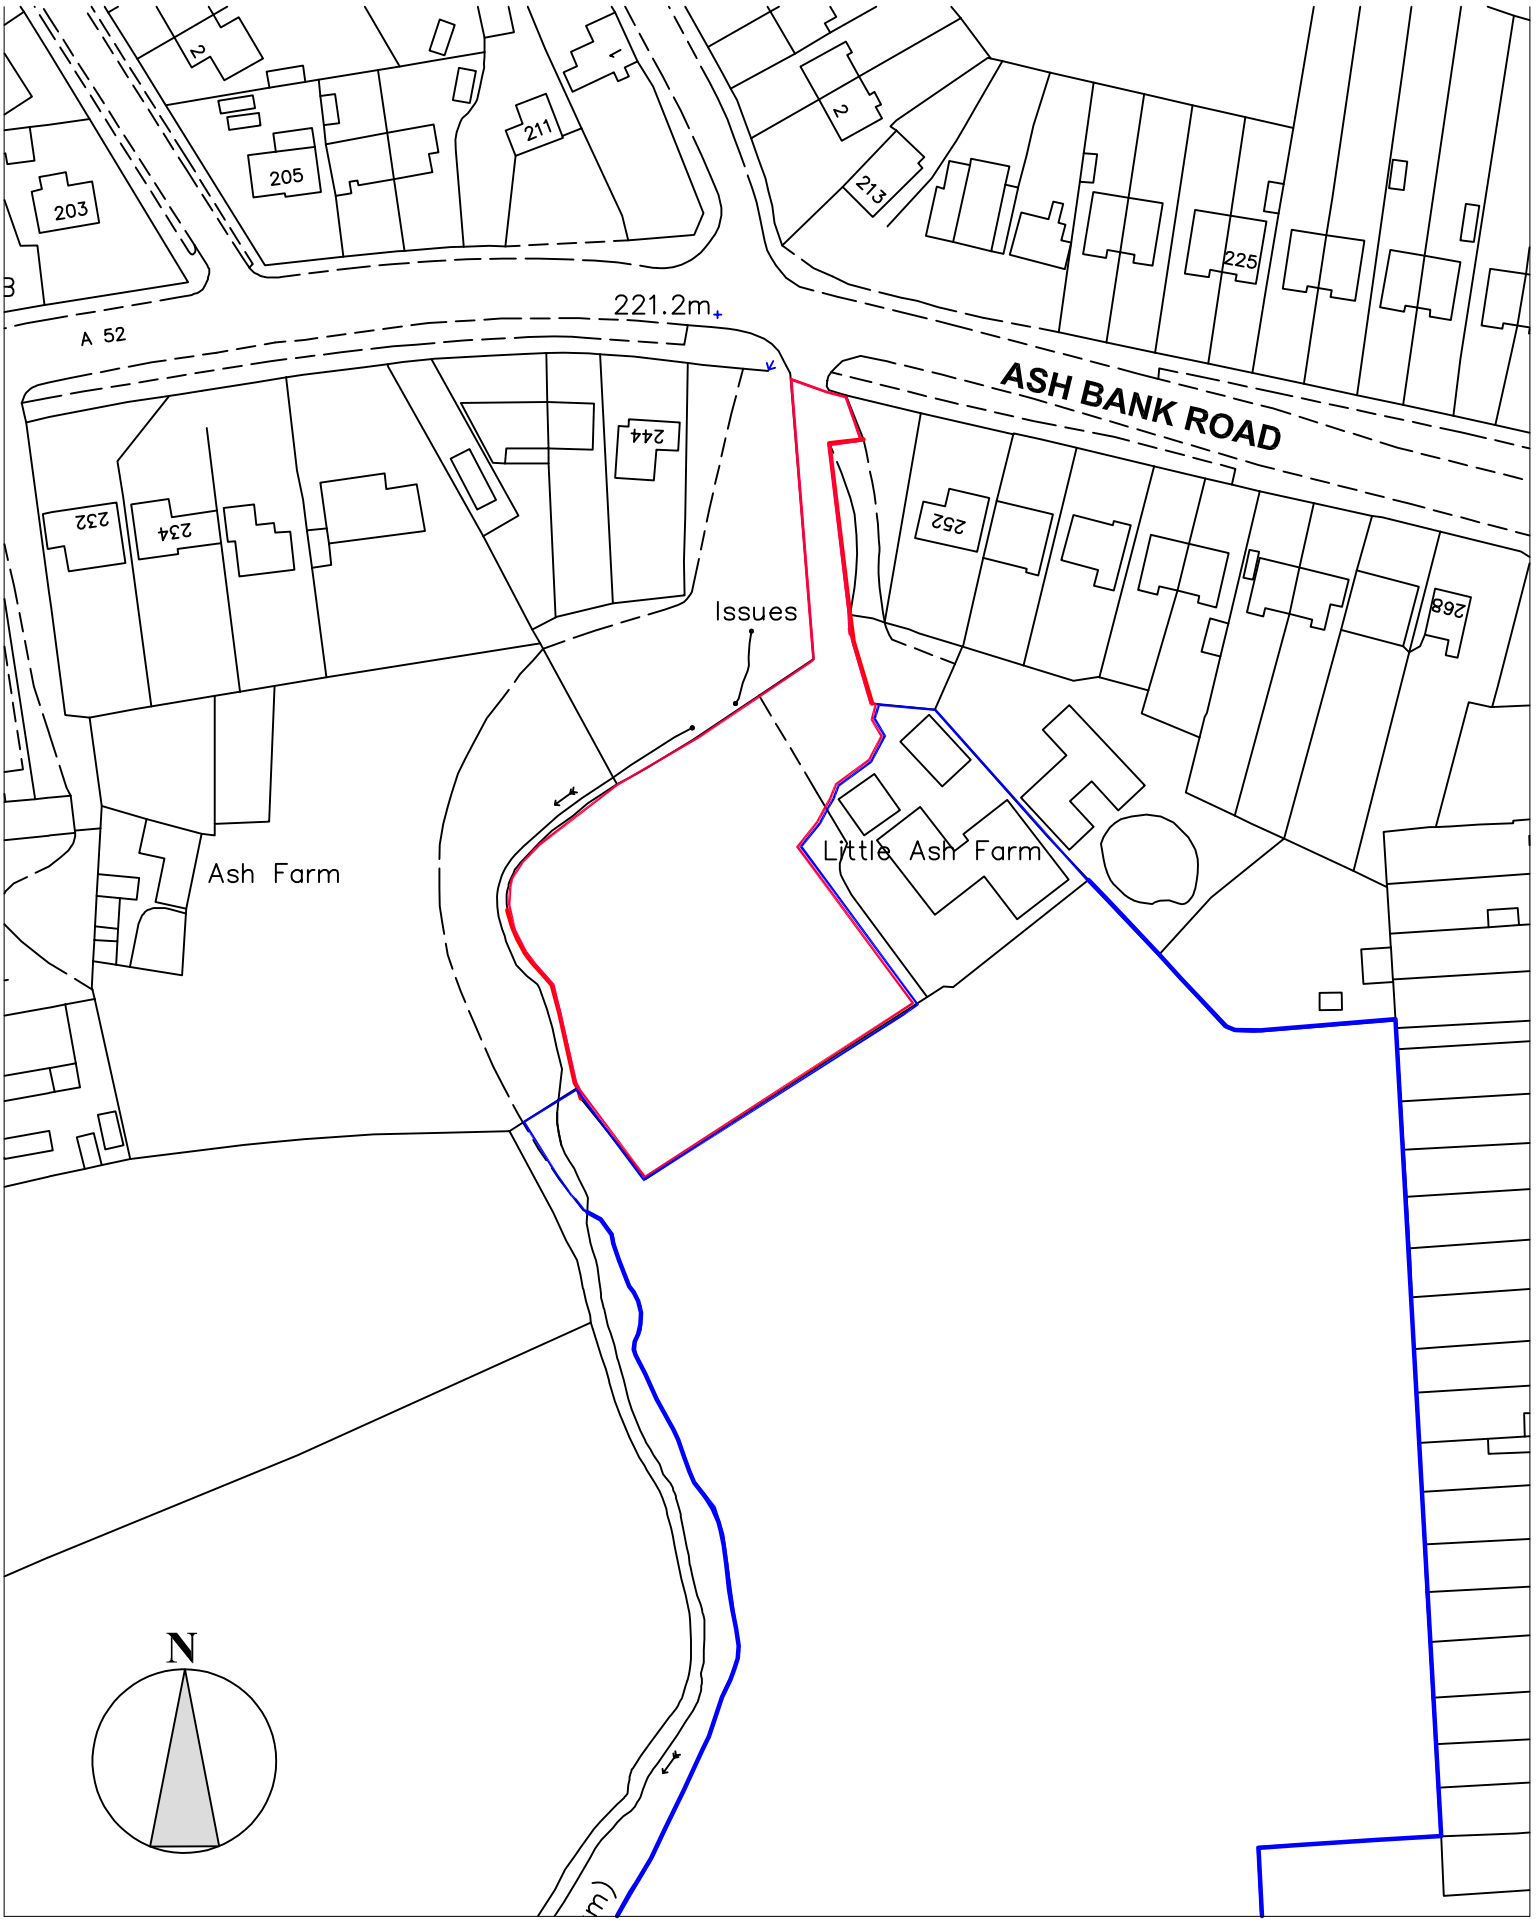

LOCATION PLAN
LITTLE ASH FARM, WERRINGTON

Drawing No. 682/1 **Scale - 1:1250** **Paper size: A4** **Date31 January 2018**

Ken Wainman Associates Ltd 31A St. Edward Street, Leek, Staffs, ST13 5DN