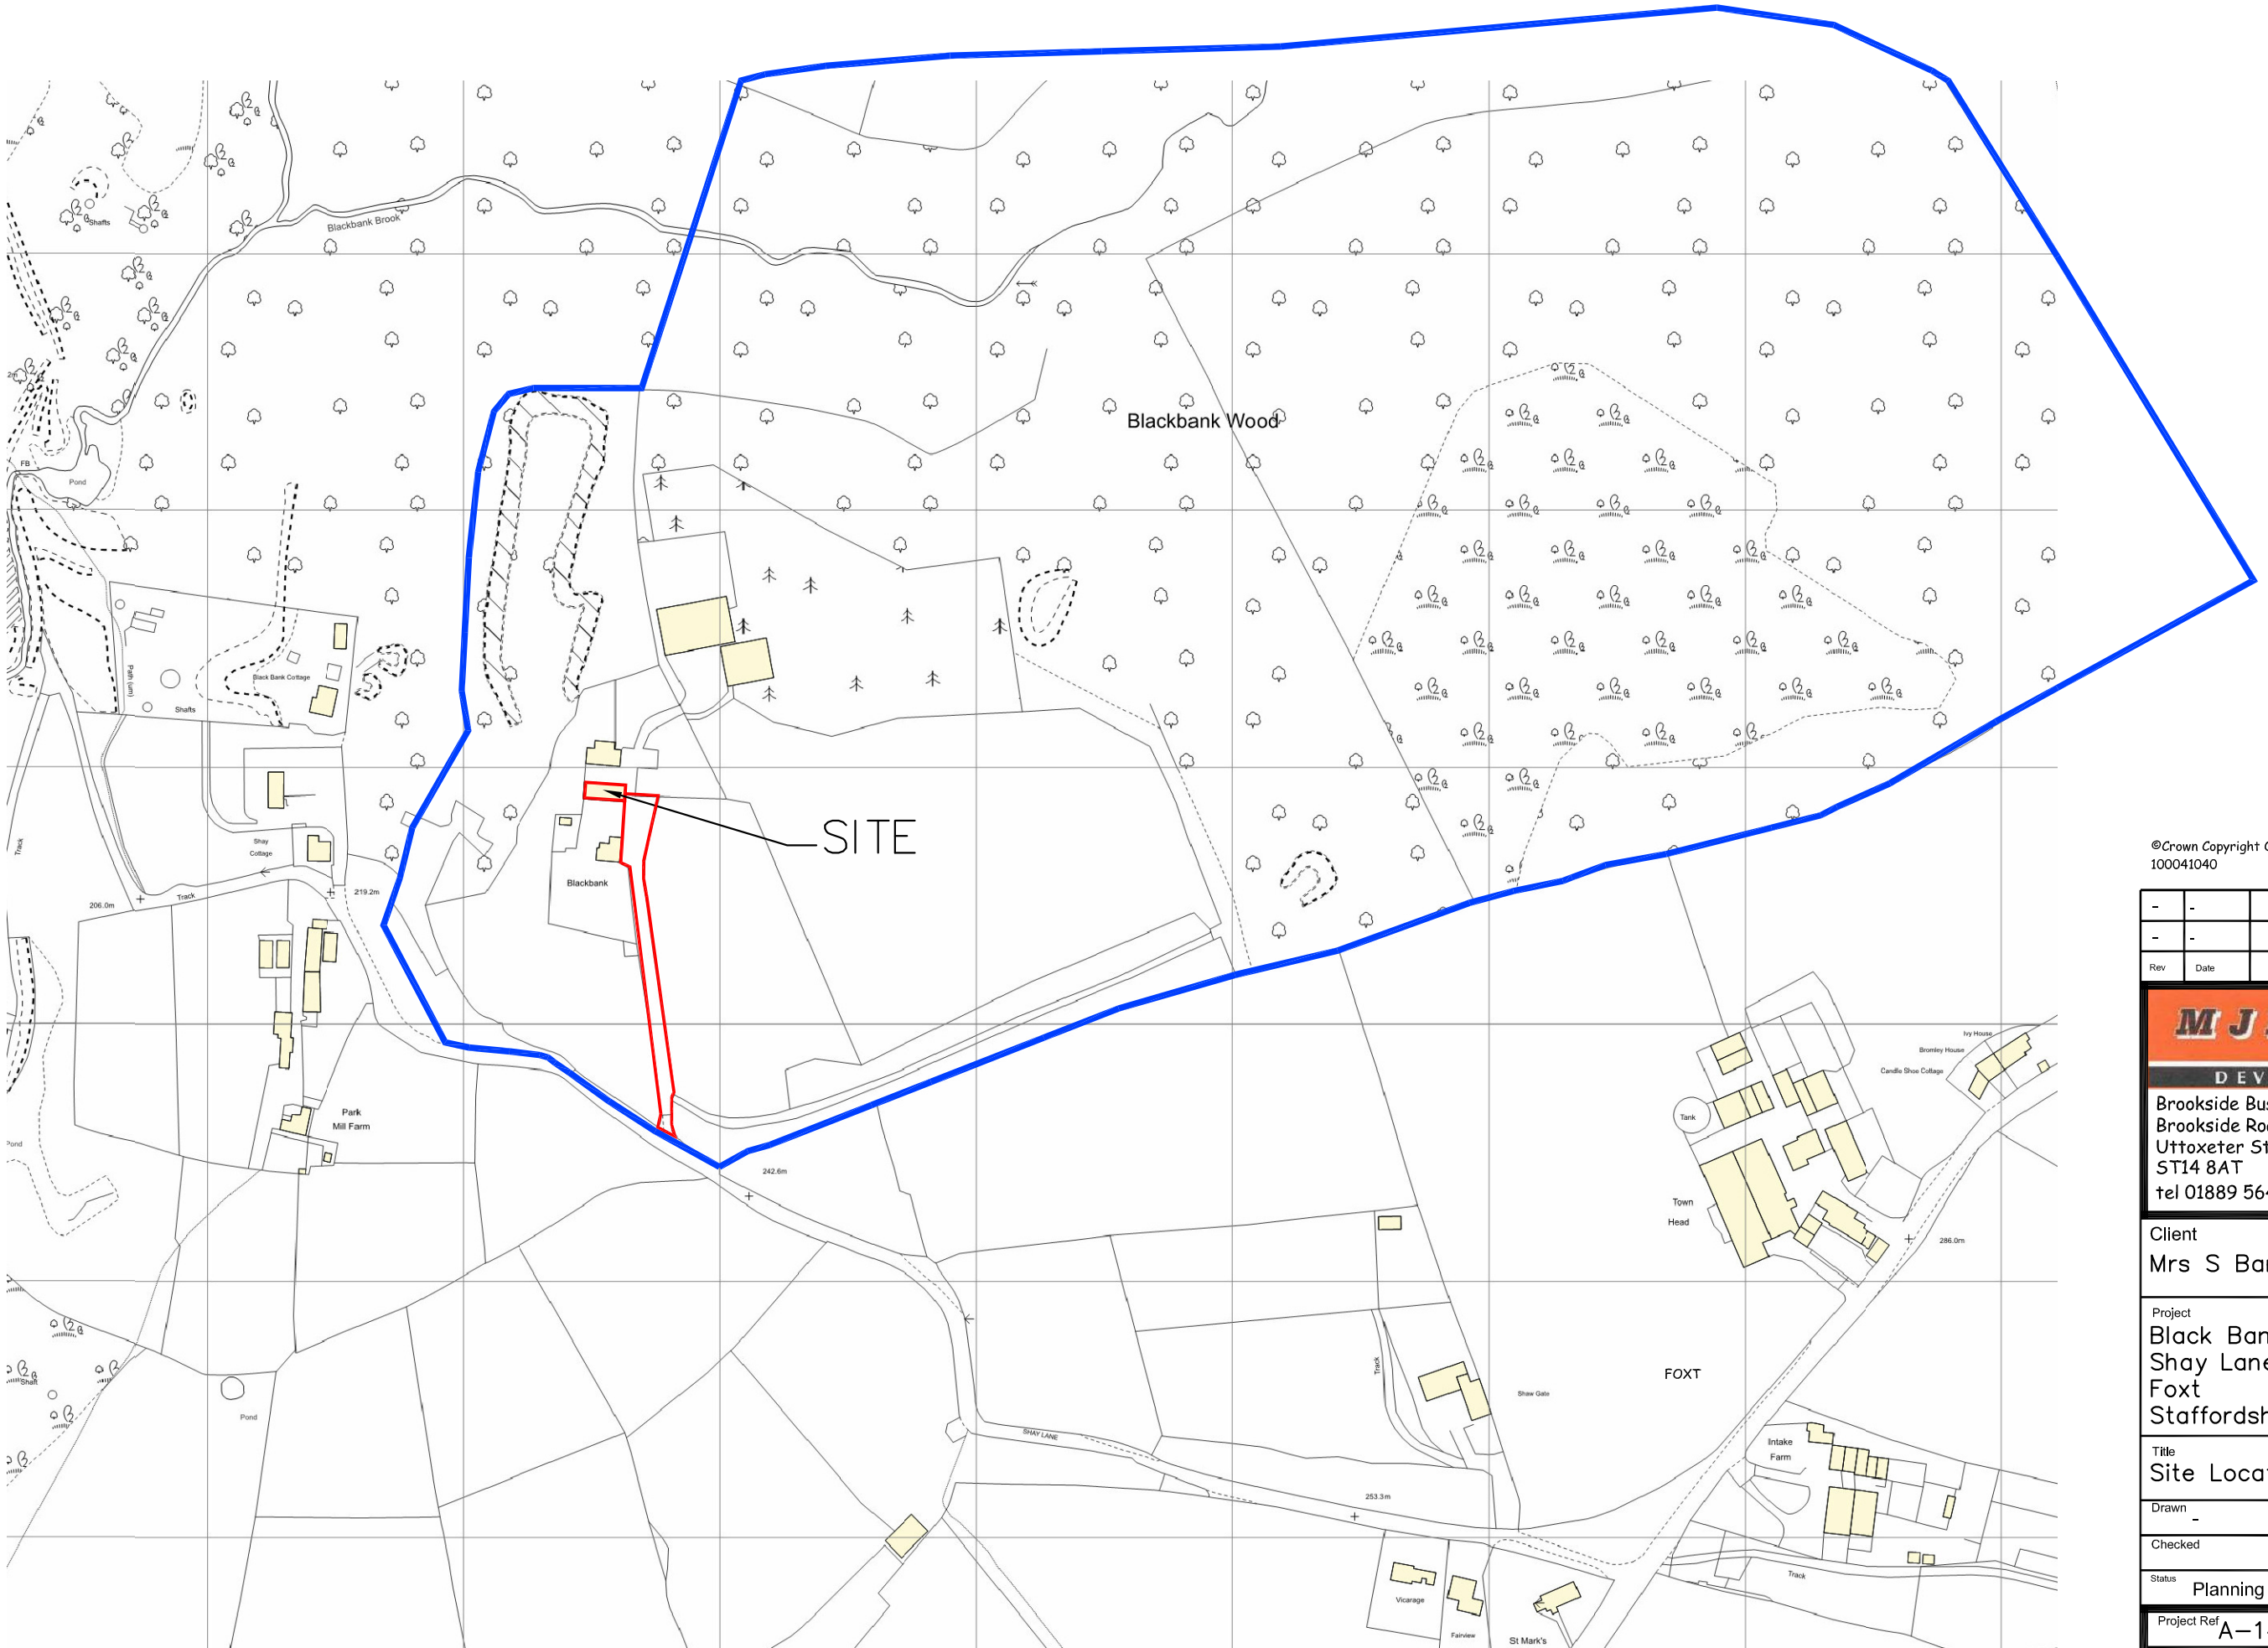

©Crown Copyright Ordnance Survey. Licence no. 100041040

Rev	Date	Description
-	-	
-	-	

M J BARRETT
DEVELOPMENTS
Brookside Business Park
Brookside Road
Uttoxeter Staffs.
ST14 8AT
tel 01889 564295 fax 01889 564210

Client
Mrs S Barker

Project
Black Bank Farm
Shay Lane
Foxt
Staffordshire

Title
Site Location Plan

Drawn -	Date May '14
Checked	Scale 1:2500 @ A3

Status
Planning

Project Ref A–148	Rev -
Drg No. A–148–02	

A3 Drawing Sheet

This drawing is Copyright. It is sent to you in confidence. It must not be copied or disclosed to third parties without our written permission. It remains our property and must be returned on request.