ROB*ert* L **FORD**

private architectural practitioner and rural development consultant

PARKSIDE PARK ROAD LEEK STAFFORDSHIRE ST13 8JT

roblford@btopenworld.com / 01538 398290 / 07969 68 68 86

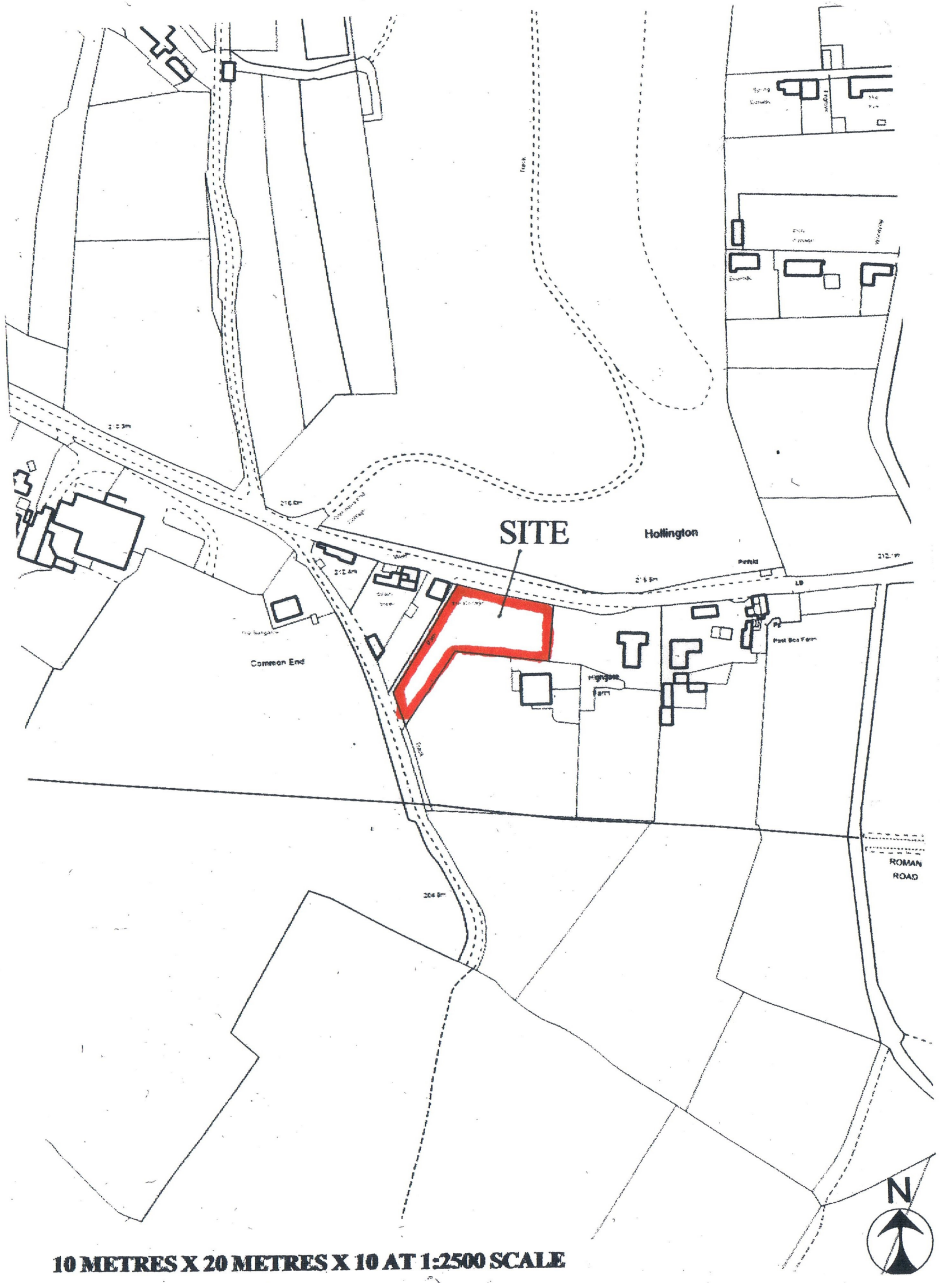

10 METRES X 20 METRES X 10 AT 1:2500 SCALE

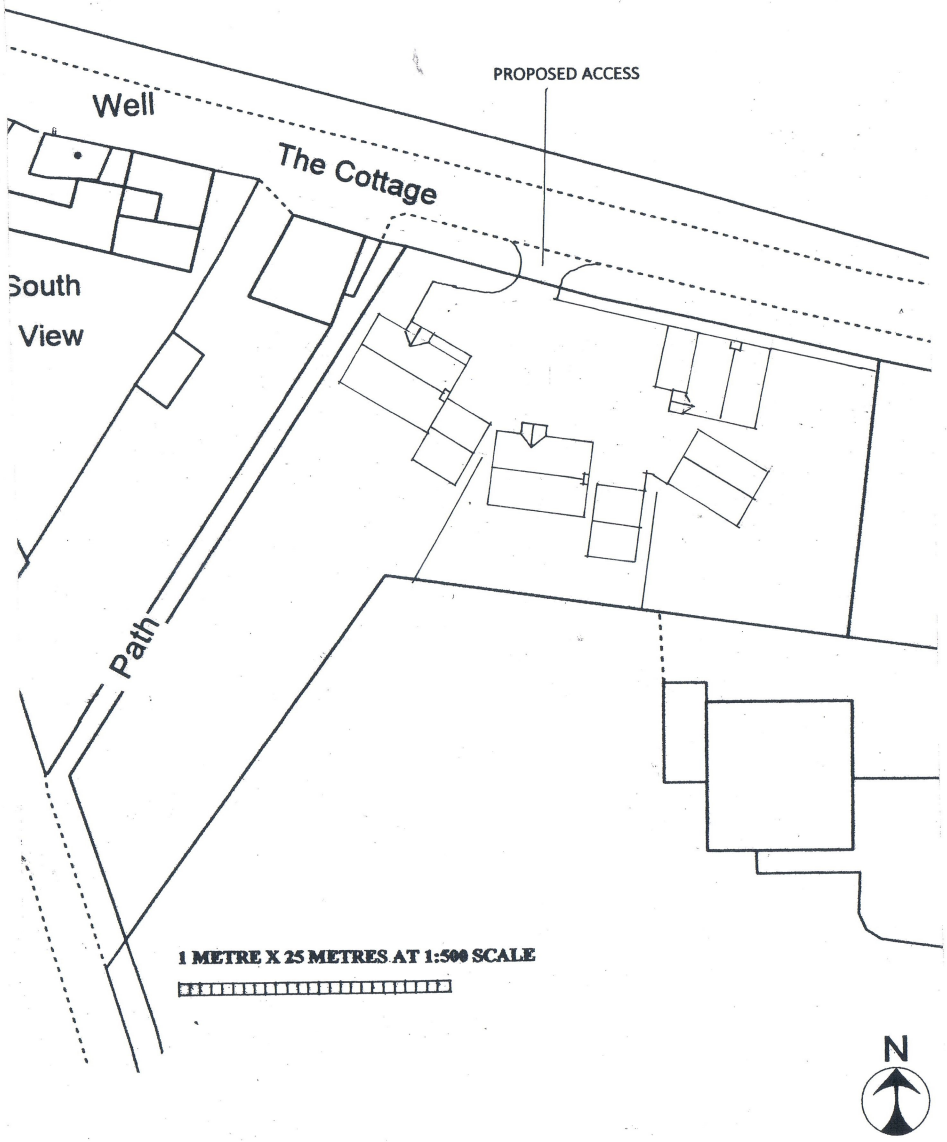

1 METRE X 25 METRES AT 1:500 SCALE

DRAWING NO. **CMH 01 SITE LOCATION AND SITE PLAN** scale 1:2500 and 1:500 resp. if printed in full at A3

PROPOSED ERECTION OF THREE TWO BEDROOMED SINGLE STOREY DWELLING HOUSES AT

COMMON END MAIN ROAD HOLLINGTON STAFFORDSHIRE ST10 4HS

05 2018