

REVISIONS


Rev.		Date	By
A	Boundary wall details/gates revised.	30.04.2018	IH

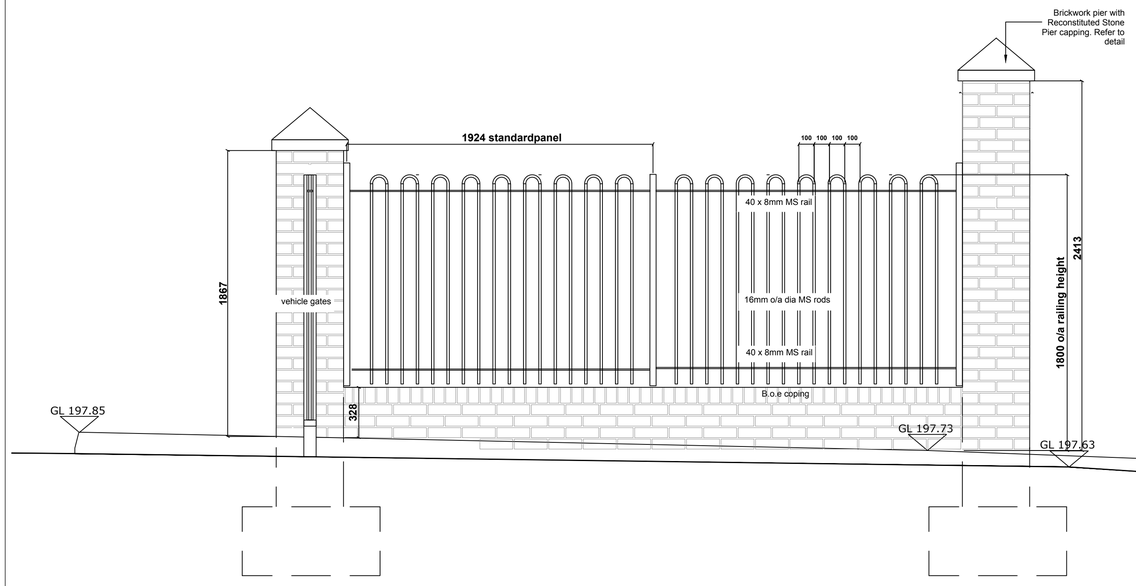


Entrance View C

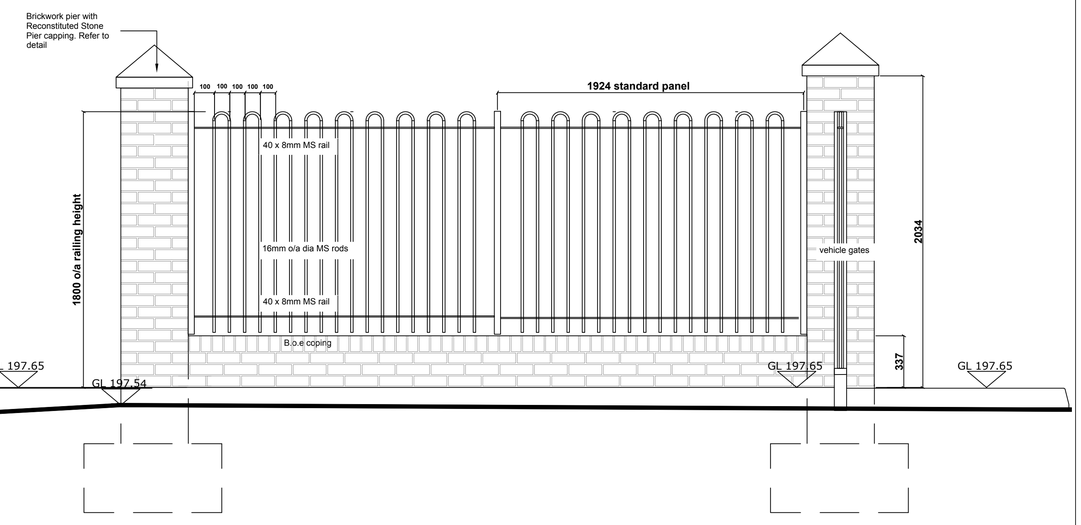


Entrance View B

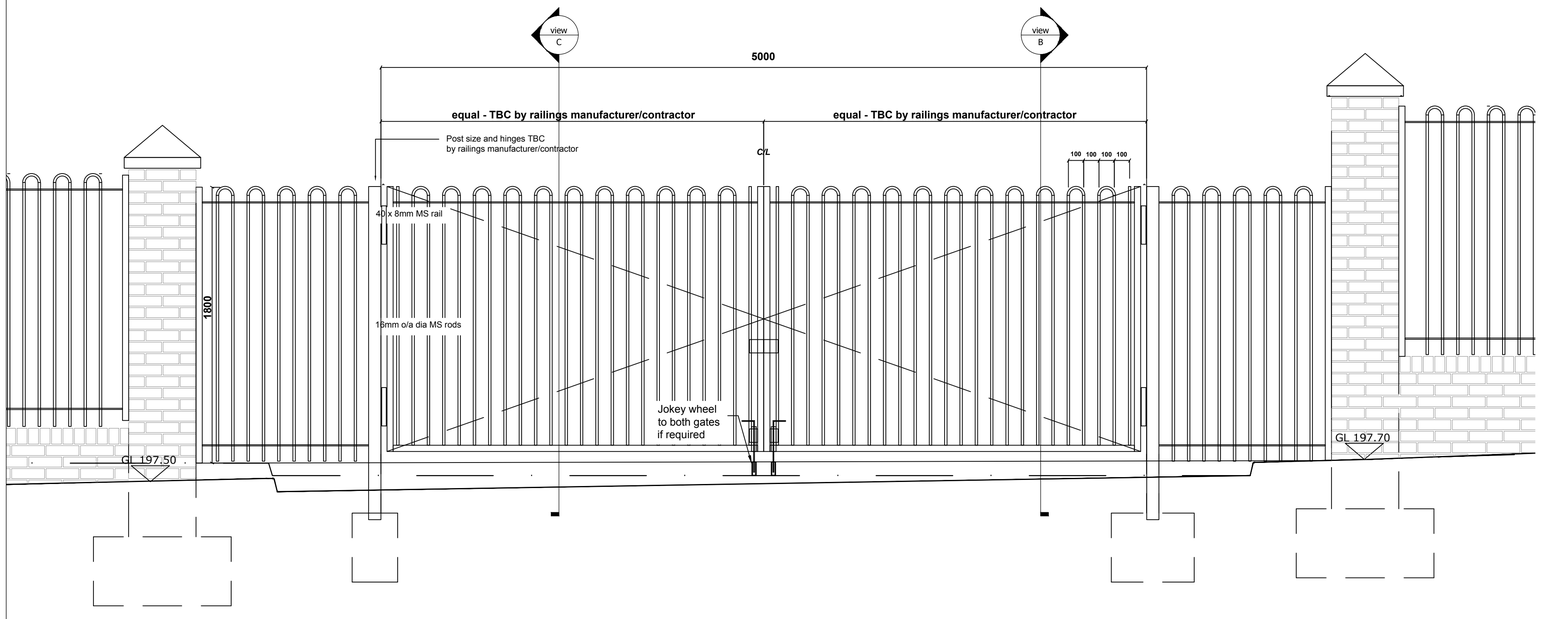

Entrance View A

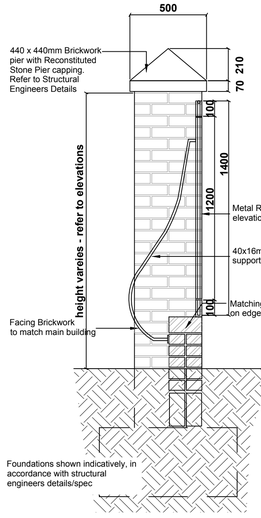

Typical Brickwork Pier Detail (Scale 1:20)

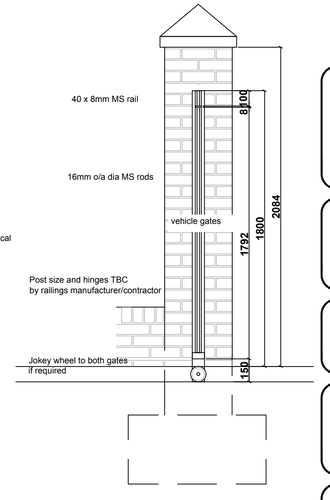

Typical electronic gate Detail (Scale 1:20)

IDP GROUP 27 SPON STREET COVENTRY CV1 3BA
T: +44 (0)24 7652 7600 E:info@idpgroup.com
www.weareidp.com

ARCHITECTS.
URBAN DESIGNERS.
PLANNERS.
PROJECT MANAGERS.
LANDSCAPE ARCHITECTS.
WE ARE IDP.

Client

McCarthy & Stone
The UK's leading retirement housebuilder

© McCarthy & Stone Retirement Lifestyles Limited

All rights reserved. The reproduction of all or any part of this drawing/document and/or construction of any building or part of a building or structure to which this drawing/document relates without the written permission of the copyright owner is prohibited.

Project Title

Proposed Retirement Living Development
Buxton Road,
Leek

Drawing Title

Vehicle Entrance Gate
Details Sheet 1

Scale	refer to dwg	Date	April 2018
Drawn	PJh	Checked	IDP
Drawing No.			Rev.
NW-2416-04-AC-809			A