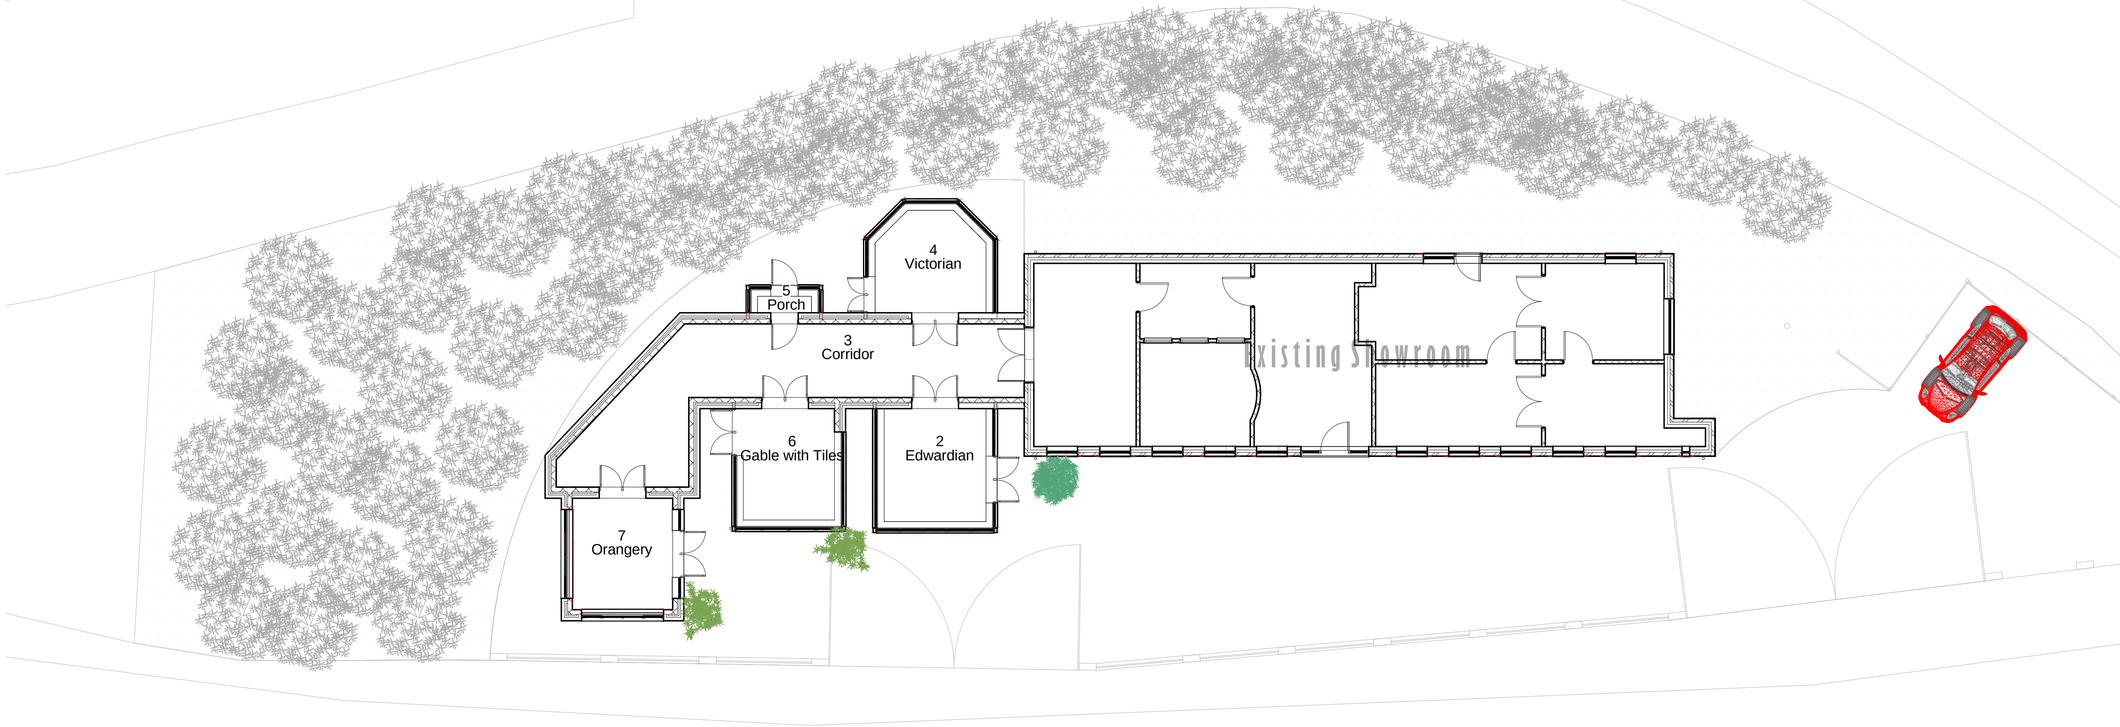

G00 - Z061 - Ground Floor GA Plan
1 : 100

Scale 1:100

0 1m 2m 4m 6m 10m 14m

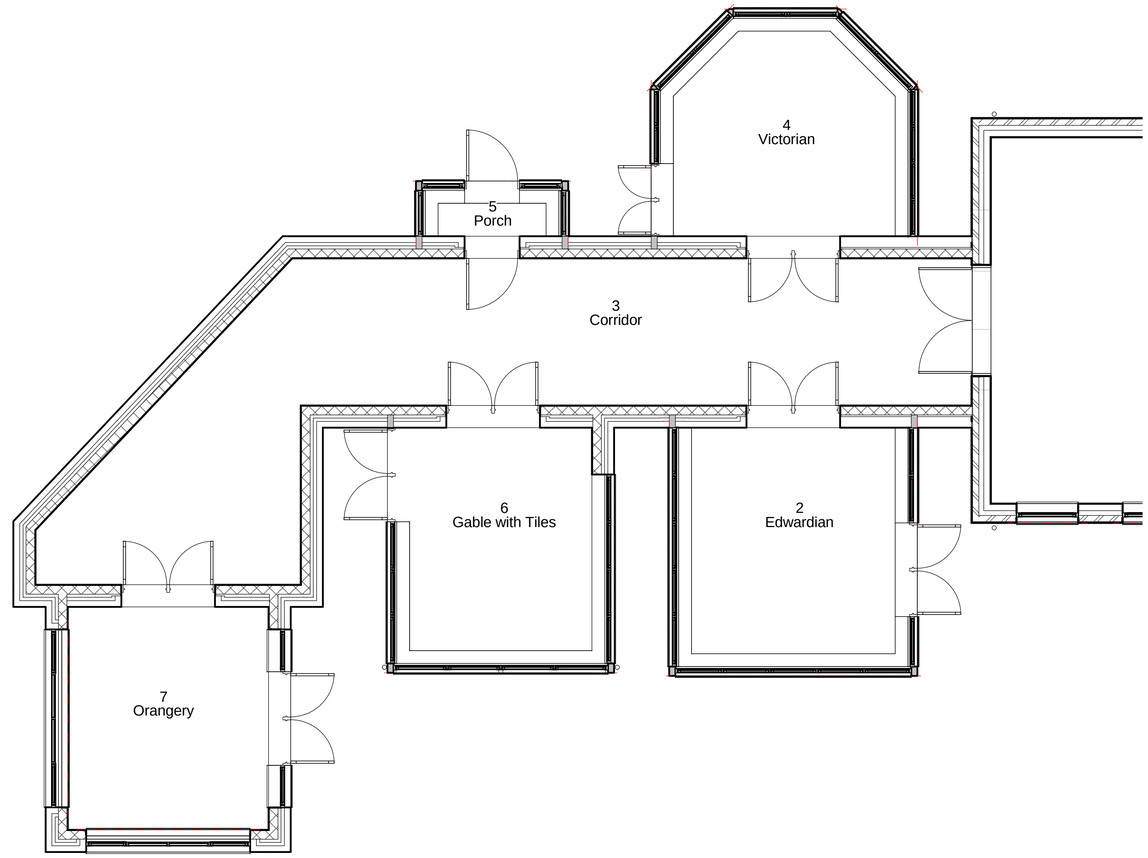

G00 - Z061 - Ground Floor GA Plan Copy 1
1 : 50

Scale 1:50

0 1m 2m 4m 6m 10m 14m

Notes:

1. Do not scale off this drawing. All dimensions are in mm & are to be checked on site prior to manufacture & construction. This drawing is the property of P.A. Taylor Plans & should not be reproduced without permission. All discrepancies to be brought to the attention of the P.A. Taylor immediately. This drawing shall be read in conjunction with all relevant specialist drawings & specifications.
2. The Contractor is to check and verify all building and site dimensions, levels and service locations including sewer invert levels at connection points before work commences. Materials and workmanship are to comply with current British Standards, British Standards Code of Practice, Building Regulations & Building Standards.

Rev:	Date:	Status/Amendments:	By:

P.A.TAYLOR PLANS

Extensions, Loft Conversions,
Local New Builds & Building Surveys.

The Sand Quarry,
Hougher Wall Rd,
Audley,
Staffordshire. ST7 8JA.
Tel: (01782) 721111
Mob: (07714) 690927

Qualified Building Surveyor

Client: Life Style Design
Proposed Show Conservatories

Project: Conservatory Showrooms
Lea Forge
ST8 7SE

Drawing Title: Proposed Plans

Scale:	Paper Size:	Date Created:
As indicated	A1	07/29/17
Drawing Number: A06		Drawing Revision:

29/07/2017 17:21:59