
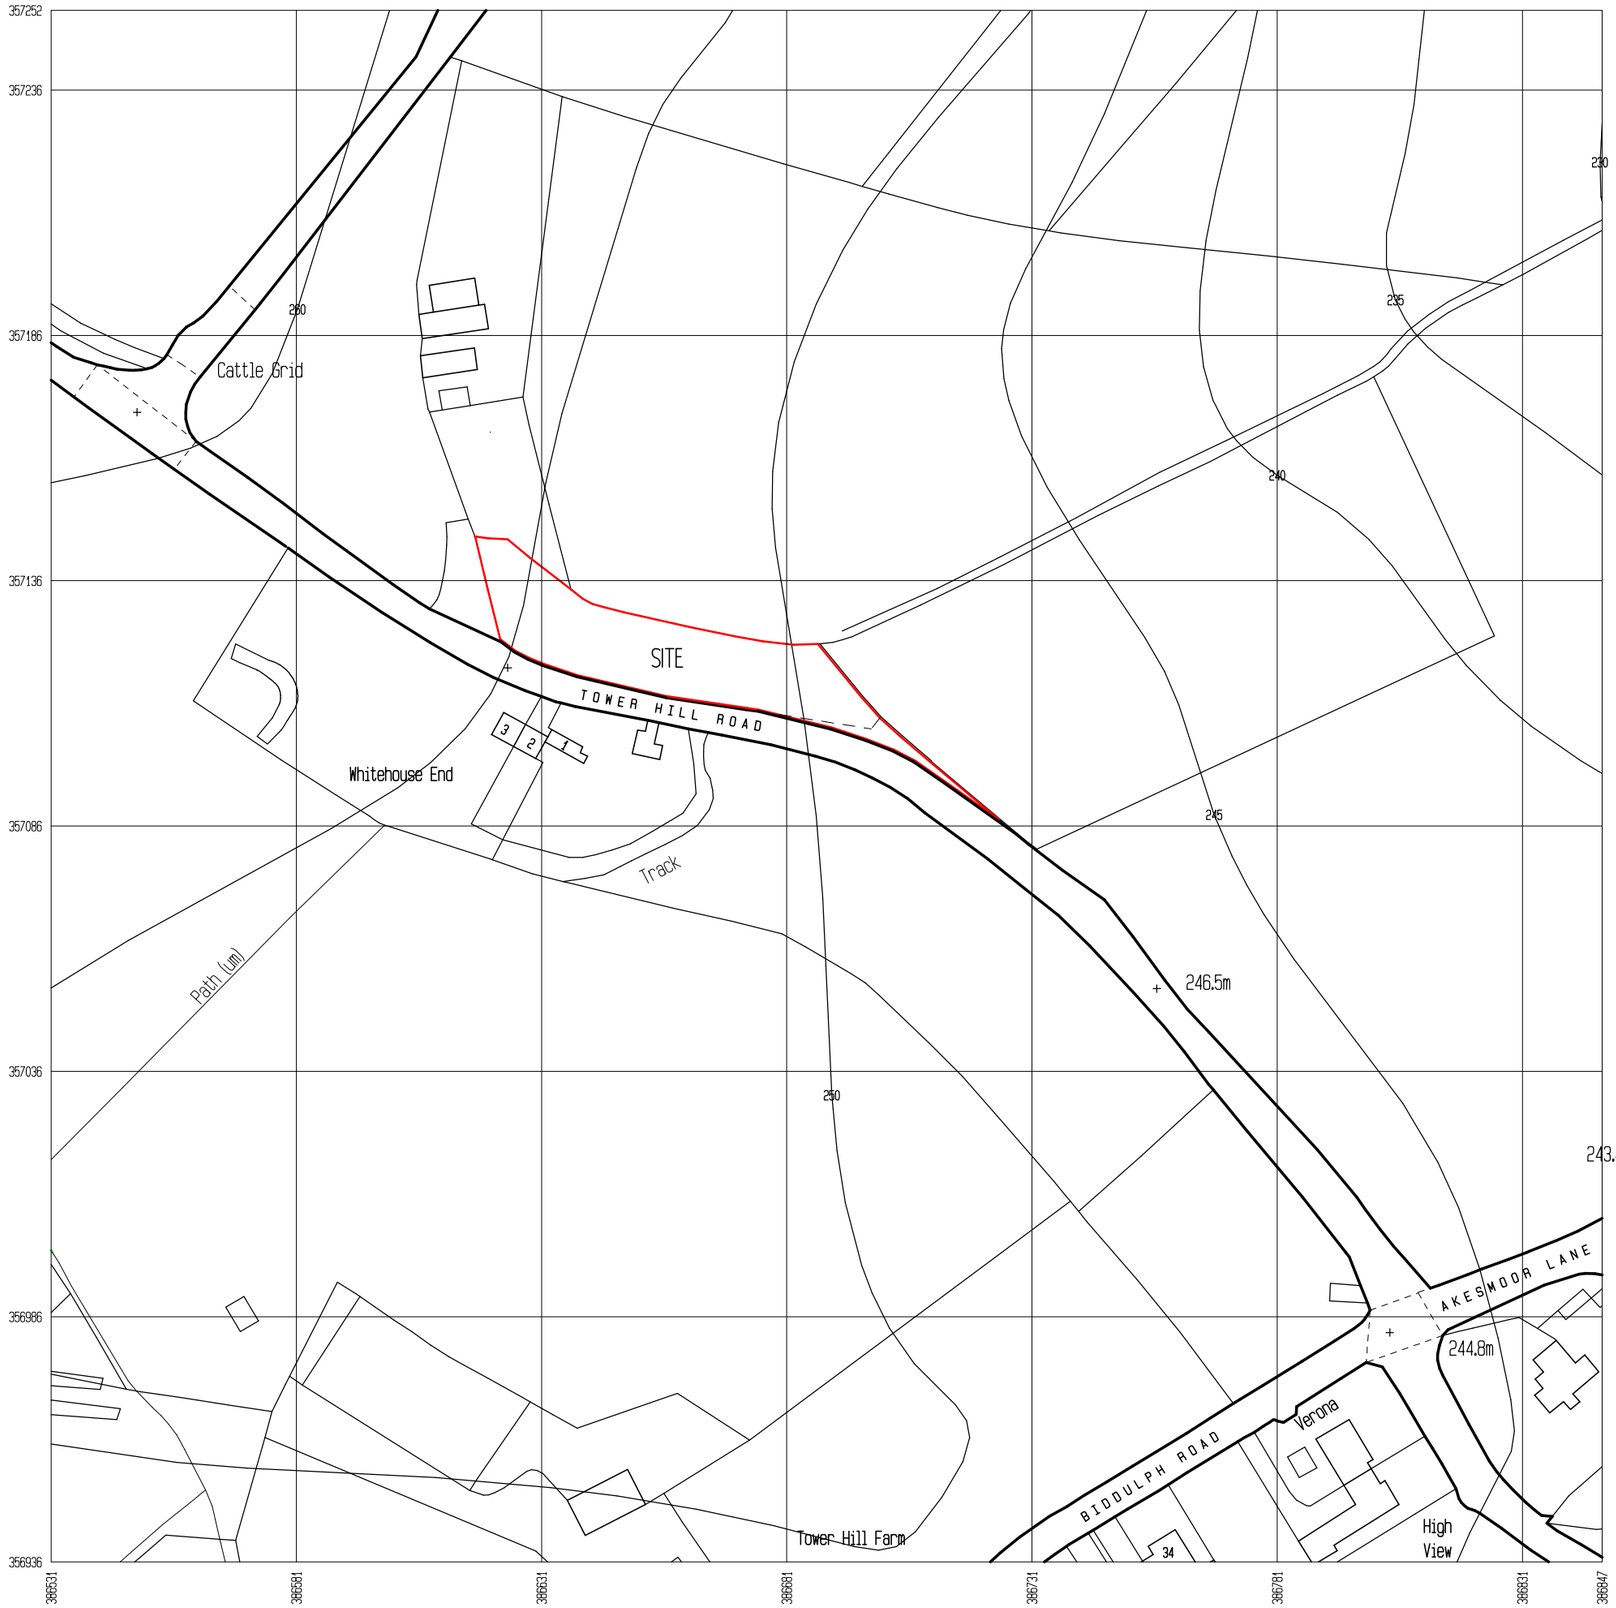


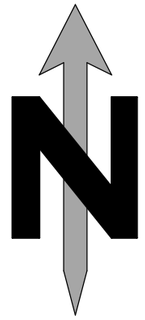

UKPlanningMaps.com

10 0 10 20 30 40 50

Metres

Produced on 31 August 2017 from the Ordnance Survey National Geographic Database
And incorporating surveyed revision available at this date.
This map shows the area bounded by 386531,356936 386531,357253 386848,357253 386848,356936
Reproduction in whole or part is prohibited without the prior permission of Ordnance Survey.
Crown copyright 2017. Supplied by copla ltd trading as UKPlanningMaps.com
A licensed Ordnance Survey partner (100054135).
Data licenced for 1 year, expiring 31 August 2018. Unique plan reference: v10b/186429/255456

REV B 18.05.18 ADJACENT FIELD OUTLINE REMOVED
REV A 29.01.18 AMMENDED TO CLIENT INSTRUCTION

THE DESIGN BOX

ARCHITECTURAL DESIGN SERVICES
No 1 BERKELEY DRIVE , KINGSWINFORD
WEST MIDLANDS , DY6 9DX , TEL 01384 825851
E MAIL - thedesignbox@live.com

CLIENT

MR R. BIBBY

PROJECT

LAND OPPOSITE WHITEHOUSE END COTTAGES
TOWER HILL RD. MOW COP. STAFFORDSHIRE

TITLE

LOCATION PLAN

JOB NO	349	**DATE**	SEPT 2017
DRG NO	01	**REV**	B
SCALE	1-1250 @ A3	**DRAWN**	JIB

THIS DRAWING AND THE BUILDING WORKS ILLUSTRATED ARE COPYRIGHT AND MAY NOT BE REPRODUCED WITHOUT WRITTEN PERMISSION. THE CONTRACTOR MUST CHECK AND VERIFY ALL BUILDING AND SITE DIMENSIONS , ALL SEWER INVERT LEVELS AND ROAD LEVELS AT CONNECTION POINTS PRIOR TO THE START OF WORKS . THIS DRAWING MUST BE READ IN CONJUNCTION WITH AND CHECKED AGAINST ANY STRUCTURAL OR SPECIALIST DRAWINGS. THE CONTRACTOR IS TO CARRY OUT THE WORKS IN STRICT COMPLIANCE WITH THE CURRENT BUILDING REGULATIONS AND NHBC SPECIFICATIONS AND REQUIREMENTS