0 10 20 30 40

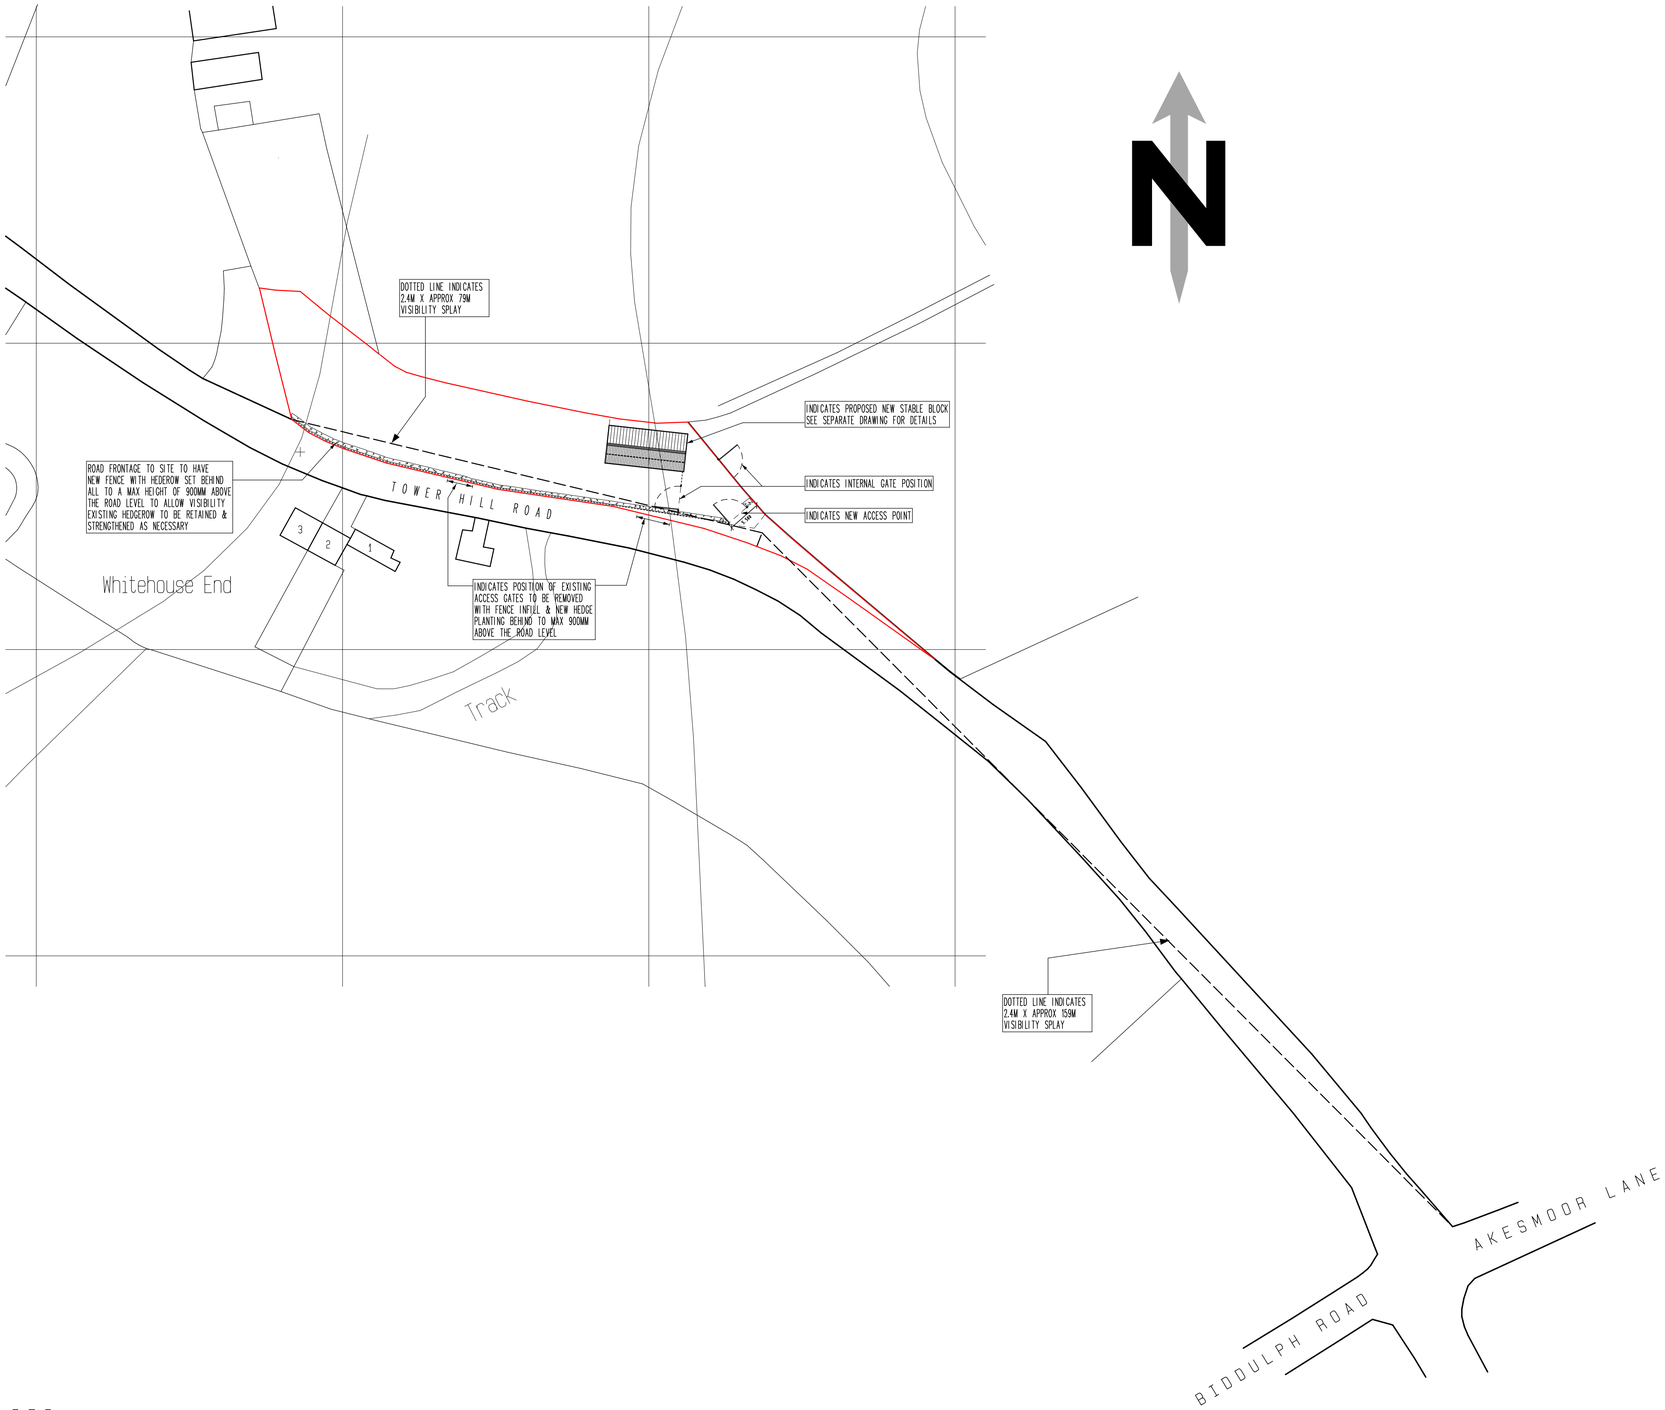

PROPOSED SITE PLAN

LAND OPPOSITE WHITEHOUSE END COTTAGES, TOWER HILL RD, MOW COP

REV C 18.05.18 NORTH POINT ADDED & ADJACENT FIELD GREEN OUTLINE REMOVED
REV B 29.01.18 AMMENDED TO CLIENT INSTRUCTION
REV A 30.11.17 ALT'S TO SUIT PLANNER COMMENTS

THE DESIGN BOX
ARCHITECTURAL DESIGN SERVICES
No 1 BERKELEY DRIVE , KINGSWINFORD
WEST MIDLANDS , DY6 9DX , TEL 01384 825851
E MAIL - thedesignbox@live.com

CLIENT
MR. R. BIBBY

PROJECT
LAND OPPOSITE WHITEHOUSE END COTTAGES
TOWER HILL RD. MOW COP. STAFFORDSHIRE

TITLE
PROPOSED SITE PLAN
BASED ON OS PLAN

JOB NO	349	DATE	SEPT 2017
DRG NO	03	REV	C
SCALE	1-500 @ A1	DRAWN	JIB

THIS DRAWING AND THE BUILDING WORKS ILLUSTRATED ARE COPYRIGHT AND MAY NOT BE REPRODUCED WITHOUT WRITTEN PERMISSION. THE CONTRACTOR MUST CHECK AND VERIFY ALL BUILDING AND SITE DIMENSIONS, ALL SEWER INVERT LEVELS AND ROAD LEVELS AT CONNECTION POINTS PRIOR TO THE START OF WORKS. THIS DRAWING MUST BE READ IN CONJUNCTION WITH AND CHECKED AGAINST ANY STRUCTURAL OR SPECIALIST DRAWINGS. THE CONTRACTOR IS TO CARRY OUT THE WORKS IN STRICT COMPLIANCE WITH THE CURRENT BUILDING REGULATIONS AND NHBC SPECIFICATIONS AND REQUIREMENTS