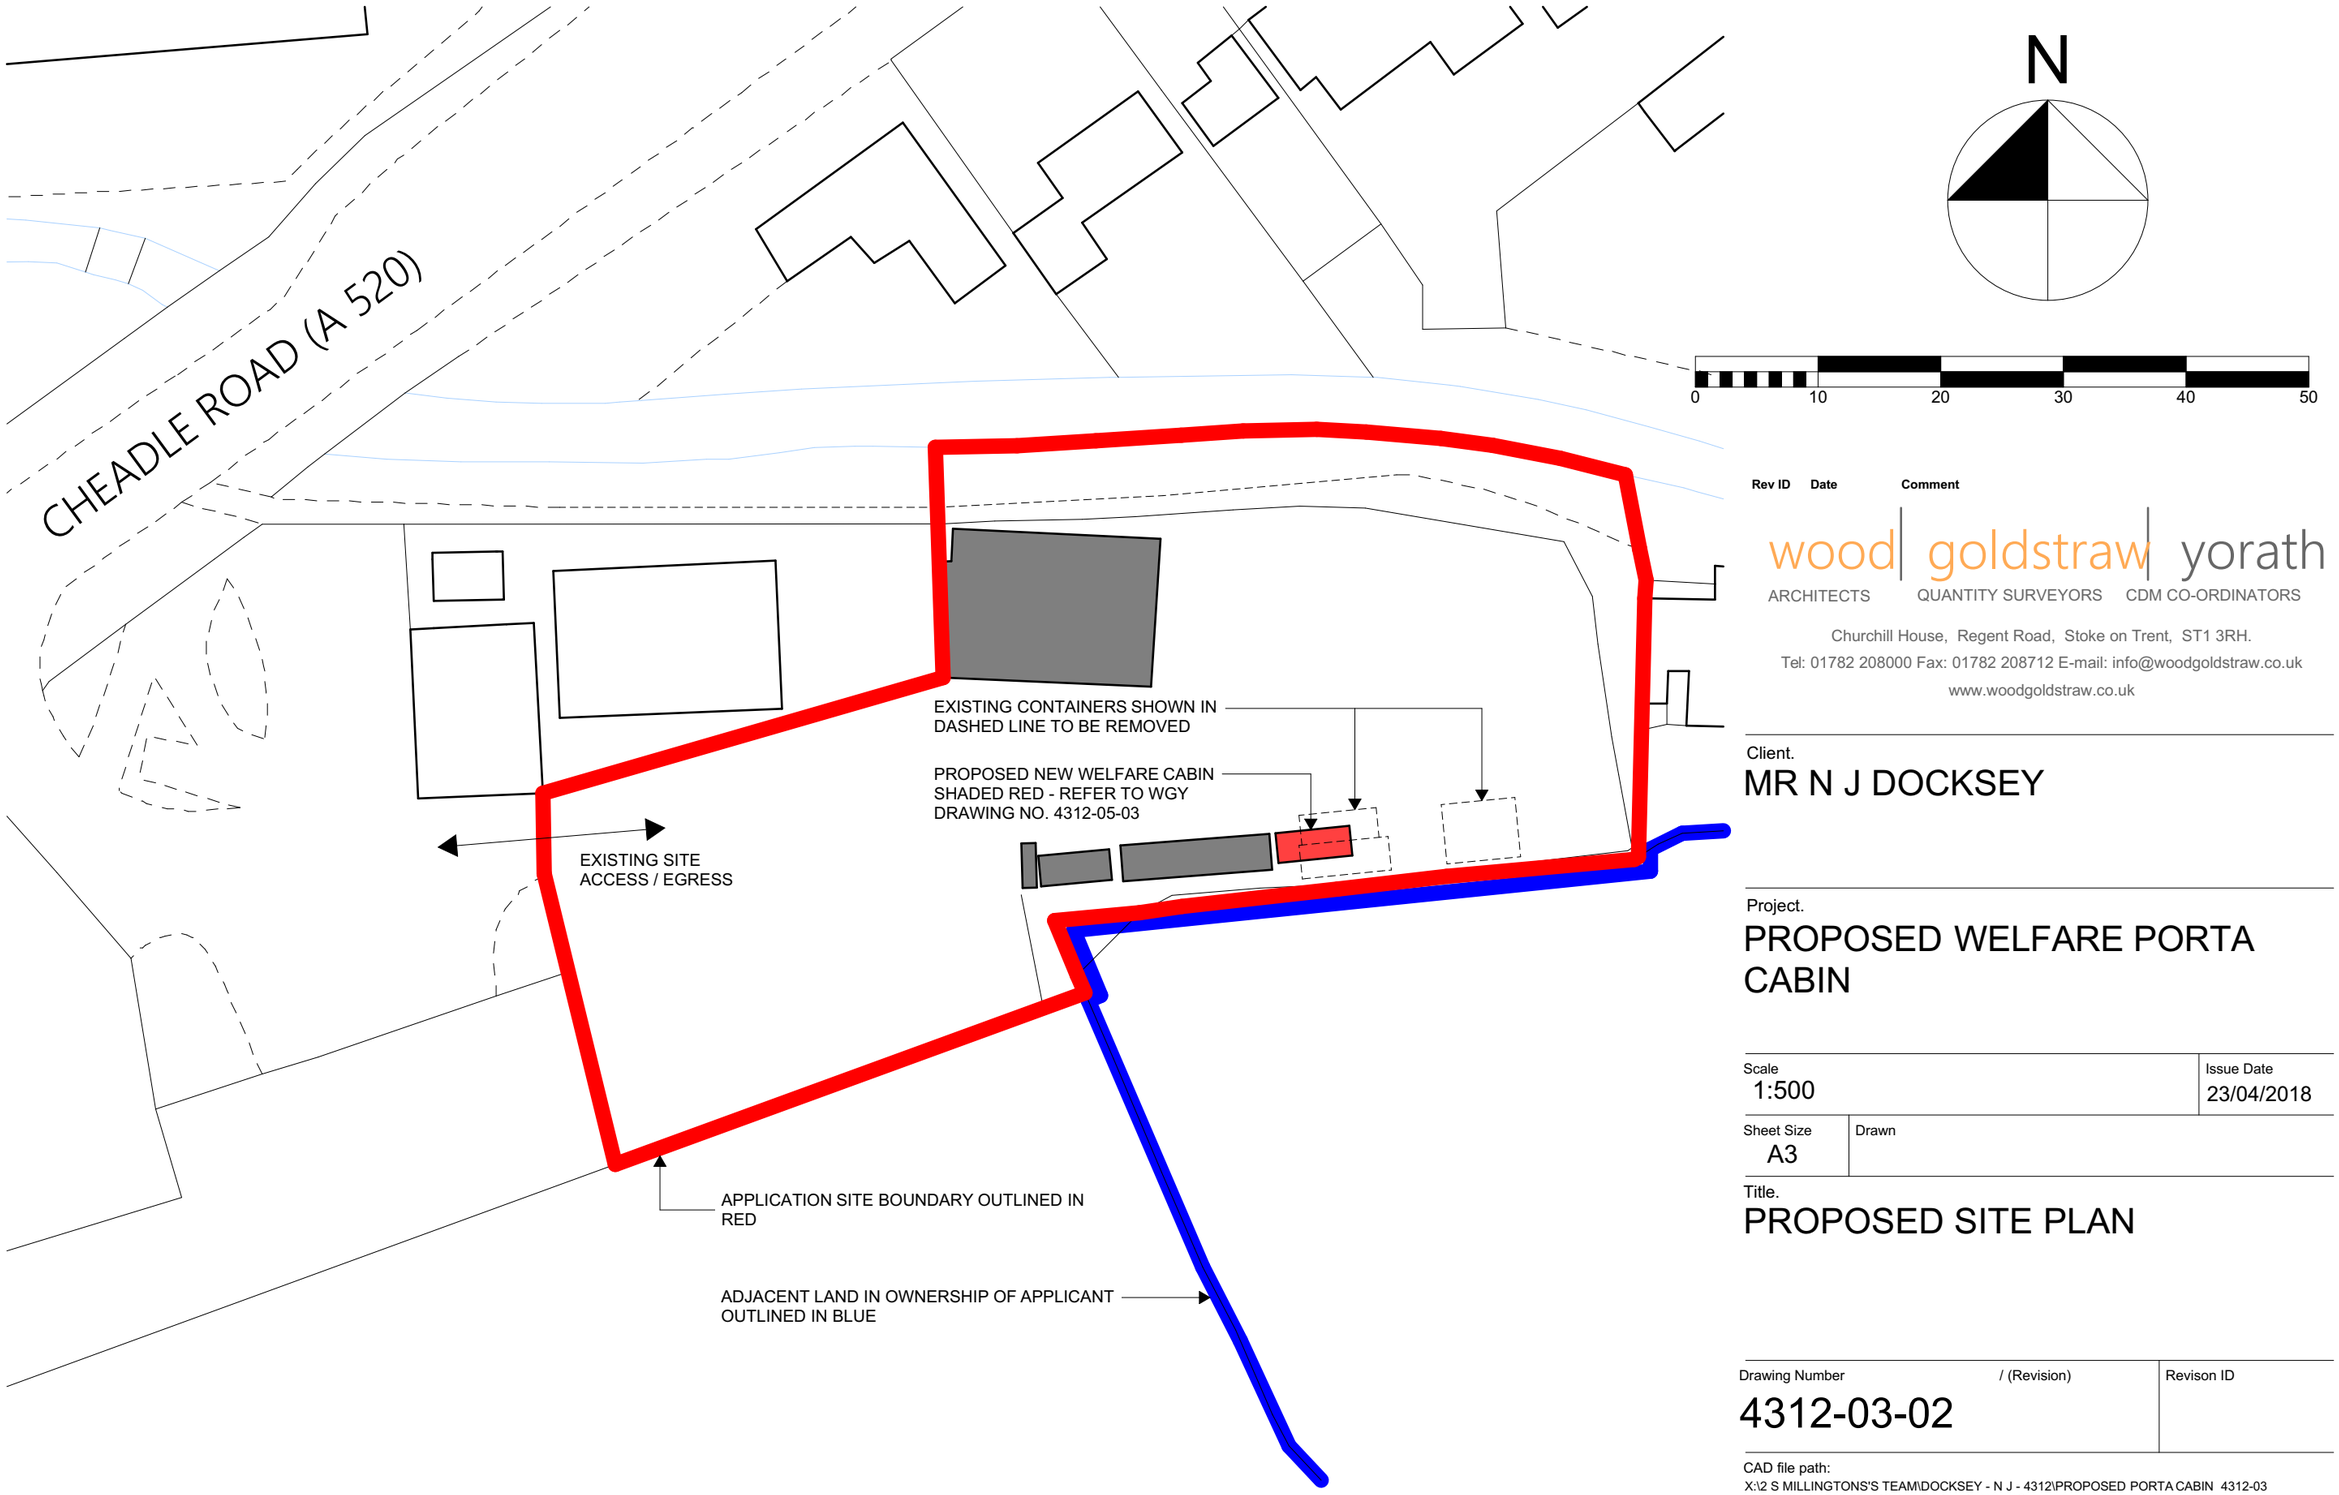


1:500 **PROPOSED SITE PLAN**

Rev ID	Date	Comment

wood goldstraw yorath
ARCHITECTS QUANTITY SURVEYORS CDM CO-ORDINATORS

Churchill House, Regent Road, Stoke on Trent, ST1 3RH.
Tel: 01782 208000 Fax: 01782 208712 E-mail: info@woodgoldstraw.co.uk
www.woodgoldstraw.co.uk

Client.
MR N J DOCKSEY

Project.
PROPOSED WELFARE PORTA CABIN

Scale	Issue Date
1:500	23/04/2018
Sheet Size: A3	Drawn:

Title.
PROPOSED SITE PLAN

Drawing Number / (Revision)	Revison ID
4312-03-02	

CAD file path:
X:\2 S MILLINGTONS'S TEAM\DOCKSEY - N J - 4312\PROPOSED PORTA CABIN 4312-03 \ARCHICAD\4312-03 - PORTA CABIN PLANNING.pln

Copyright. Wood Goldstraw Yorath LLP.

Contractors are to check all dimensions on site and refer any discrepancies to the Architect immediately. This drawing has been prepared for planning purposes only and to the best of our knowledge the original digital document is accurate at the stated scale. However, we cannot accept liability for the accuracy of third party data (OS mappings, topographical survey information, etc) used in the production of this document which we have relied upon in good faith. Key dimensions are noted for reference and any further specific dimensional information can be provided upon request.