A3

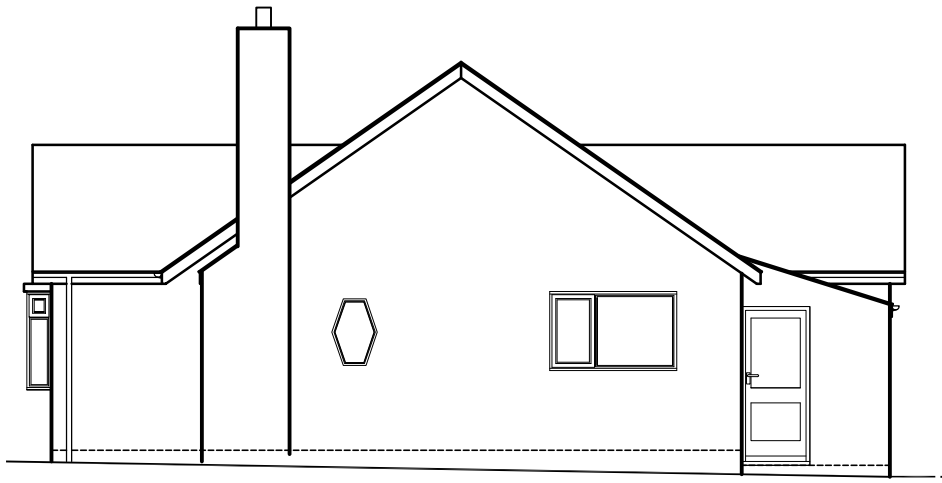

EXISTING SIDE ELEVATION
scale 1:100

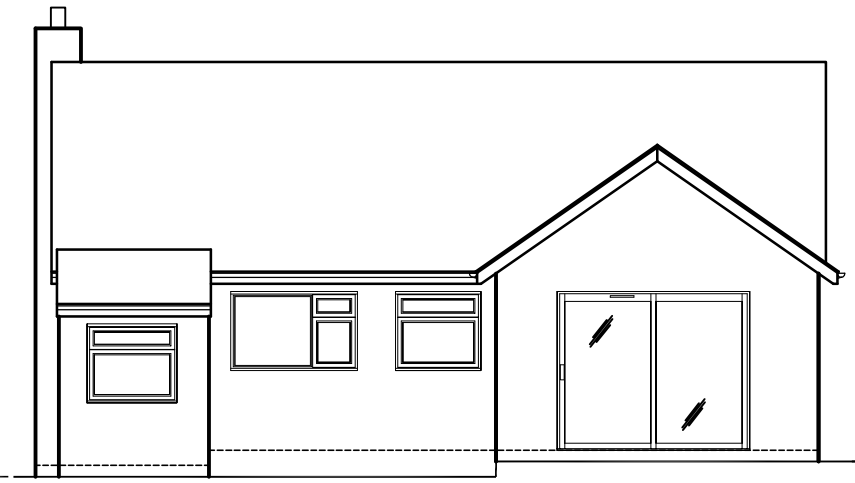

EXISTING REAR ELEVATION
scale 1:100

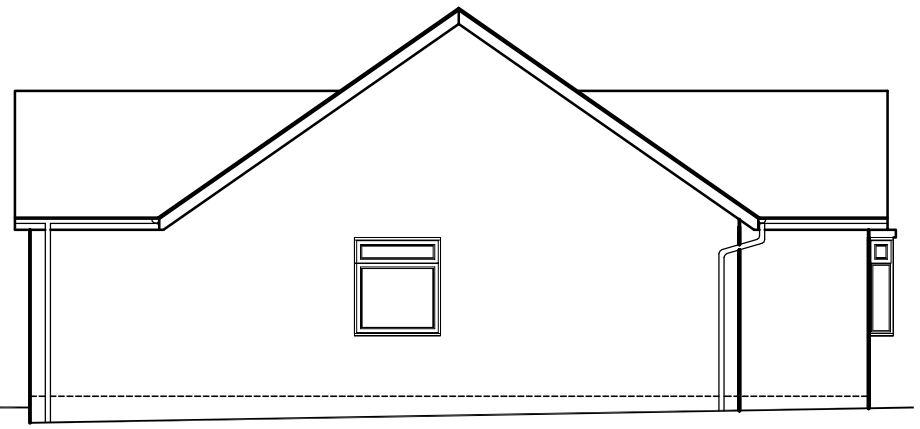

EXISTING SIDE ELEVATION
scale 1:100

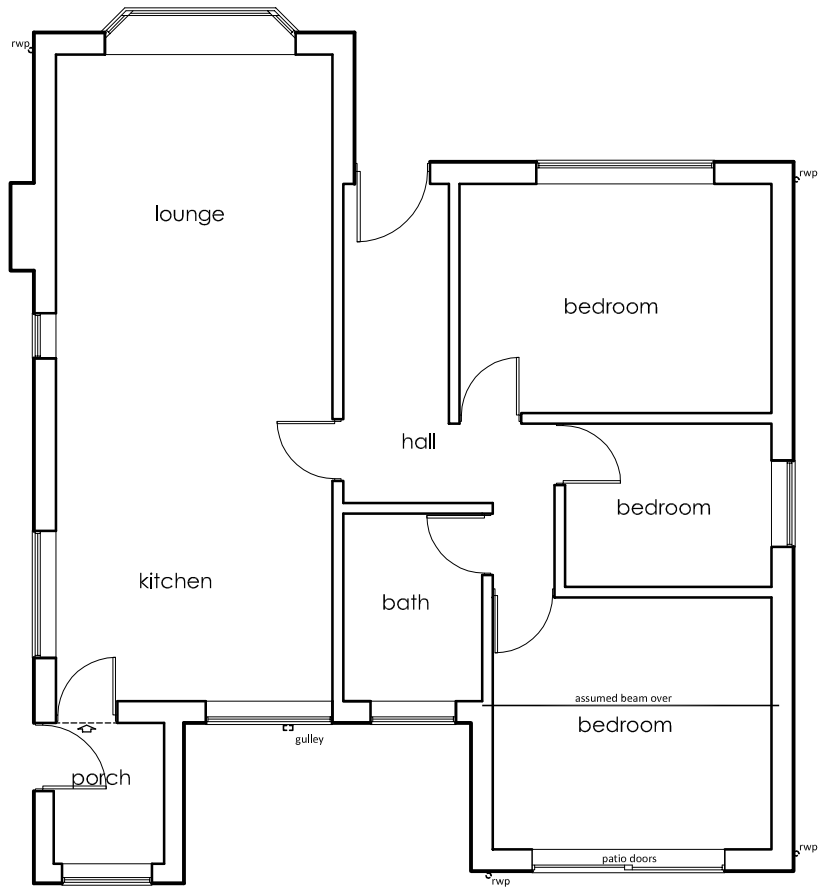

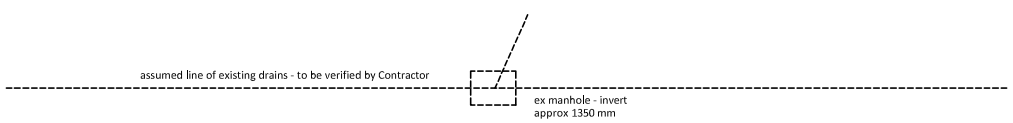

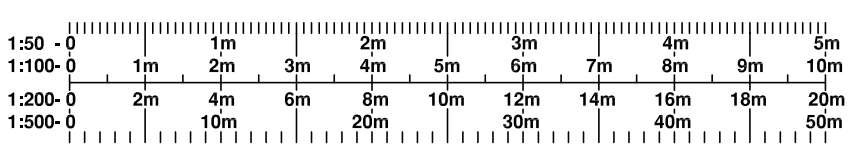

KAD
ARCHITECTURAL DESIGN
& SURVEYING SERVICES

52 Parkway
Trentham
Stoke-On-Trent
Staffordshire
ST4 8AG

tel: 07974 243439

www.kadarchitectural.co.uk
jon@kadarchitectural.co.uk

Copyright

KAD Architectural Design & Surveying Services.

This drawing and the designs depicted may not be reproduced in whole or in part without the prior written permission of KAD Architectural Design & Surveying Services

THE PARTY WALL ACT 1996 - The Client's attention is drawn to the Party Wall Act 1996 which requires notification and agreement to be made with adjoining owners, where the building owner undertakes any building works on, adjacent to or near to the party wall line between the properties. the Client shall ensure that all legal obligations in this regard are complied with.

REVISIONS & PUBLICATION DATES

Planning & Building Regulation Purposes Only

PROJECT NUMBER / DRAWING NUMBER

2338/18/02

CLIENT

Mr & Mrs N Hughes
23 Powderham Close
Packmoor
Stoke On Trent
ST6 6XN

DRAWING TITLE

Existing Details

FIRST PUBLICATION DATE
April 2018 Jon Bennett

SCALE :-
1:100 **printed @ A3**

PROJECT

Proposed Building Works at
21 Colwyn Drive
Knypersley
Stoke On Trent
ST8 7BJ