

Proposed Front Elevation

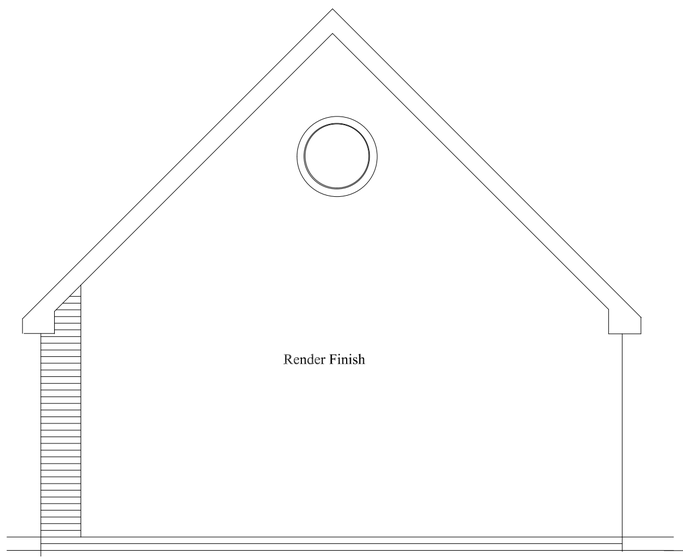

Proposed Gable Elevation

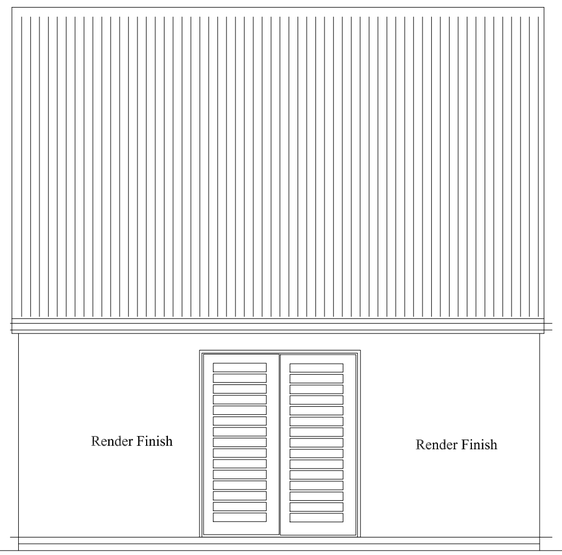

Proposed Rear Elevation

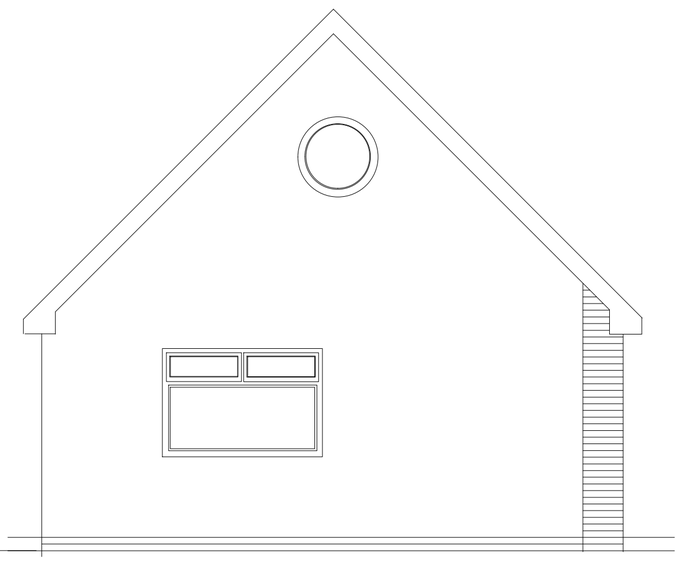

Proposed Gable Elevation

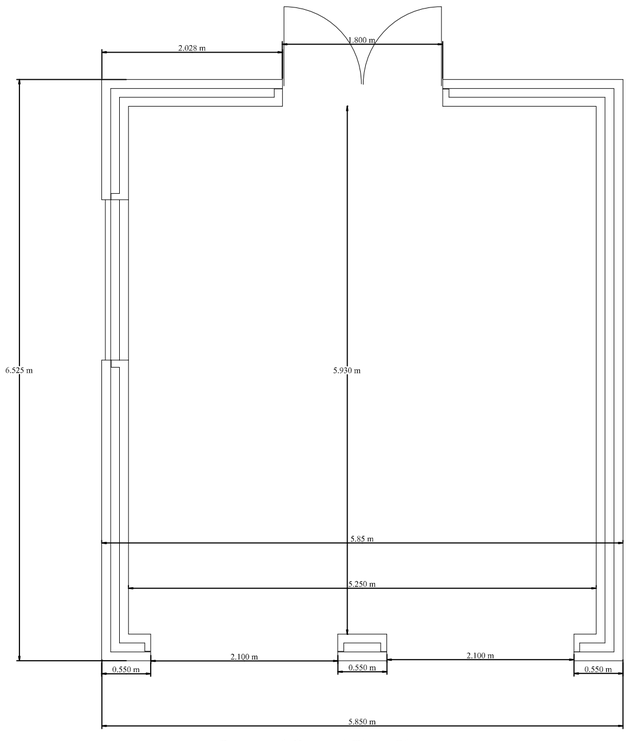

Proposed Ground Floor Plan

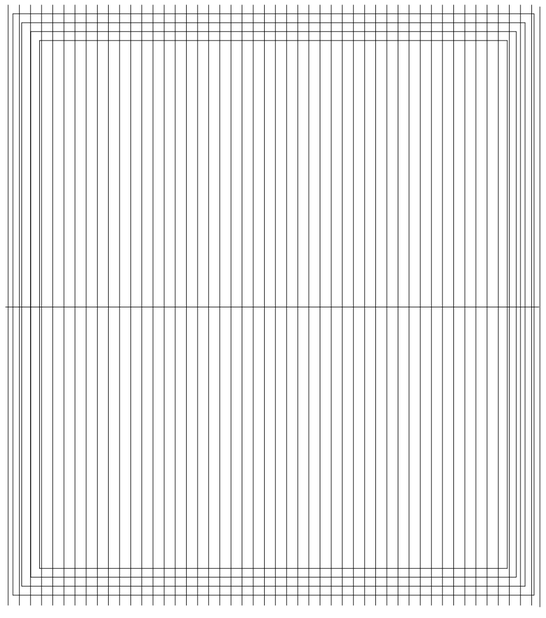

Proposed Roof Plan

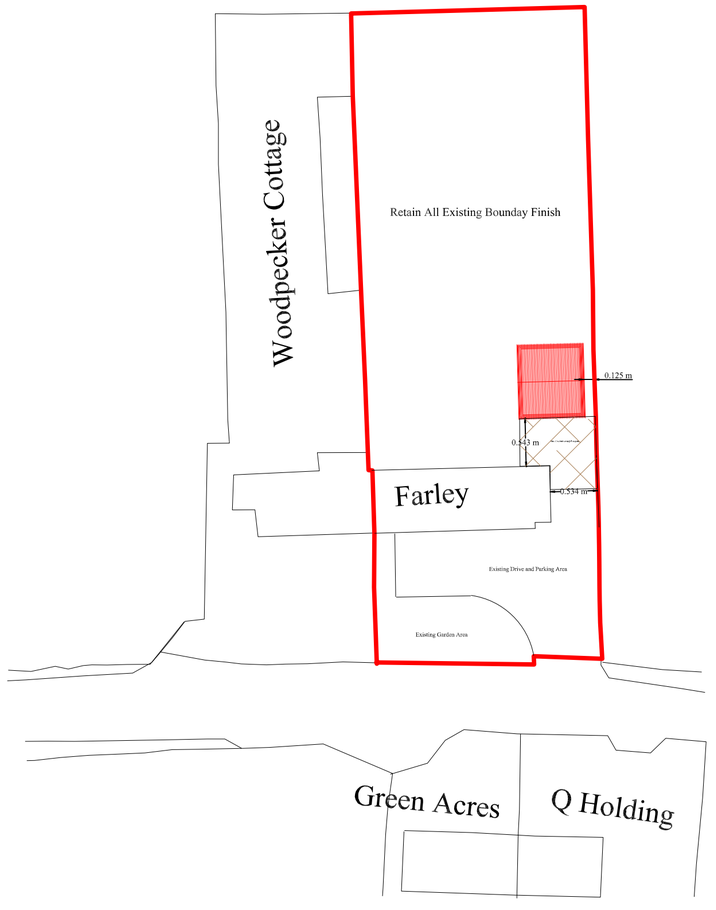

AH Heywood
45 Highton Street
Milton
Stoke-on-Trent
ST2 7BA
Tele 01782535083
e-mail anthony0848@yahoo.co.uk

Client: Mr Darren Farley
Farley
Roughcote Lane
Caverswall
ST119EG

Title: Proposed 2 Car Detached Garage

SIZE	DWG NO	REV
A2	001/A	

Scale: 1:50

SHEET