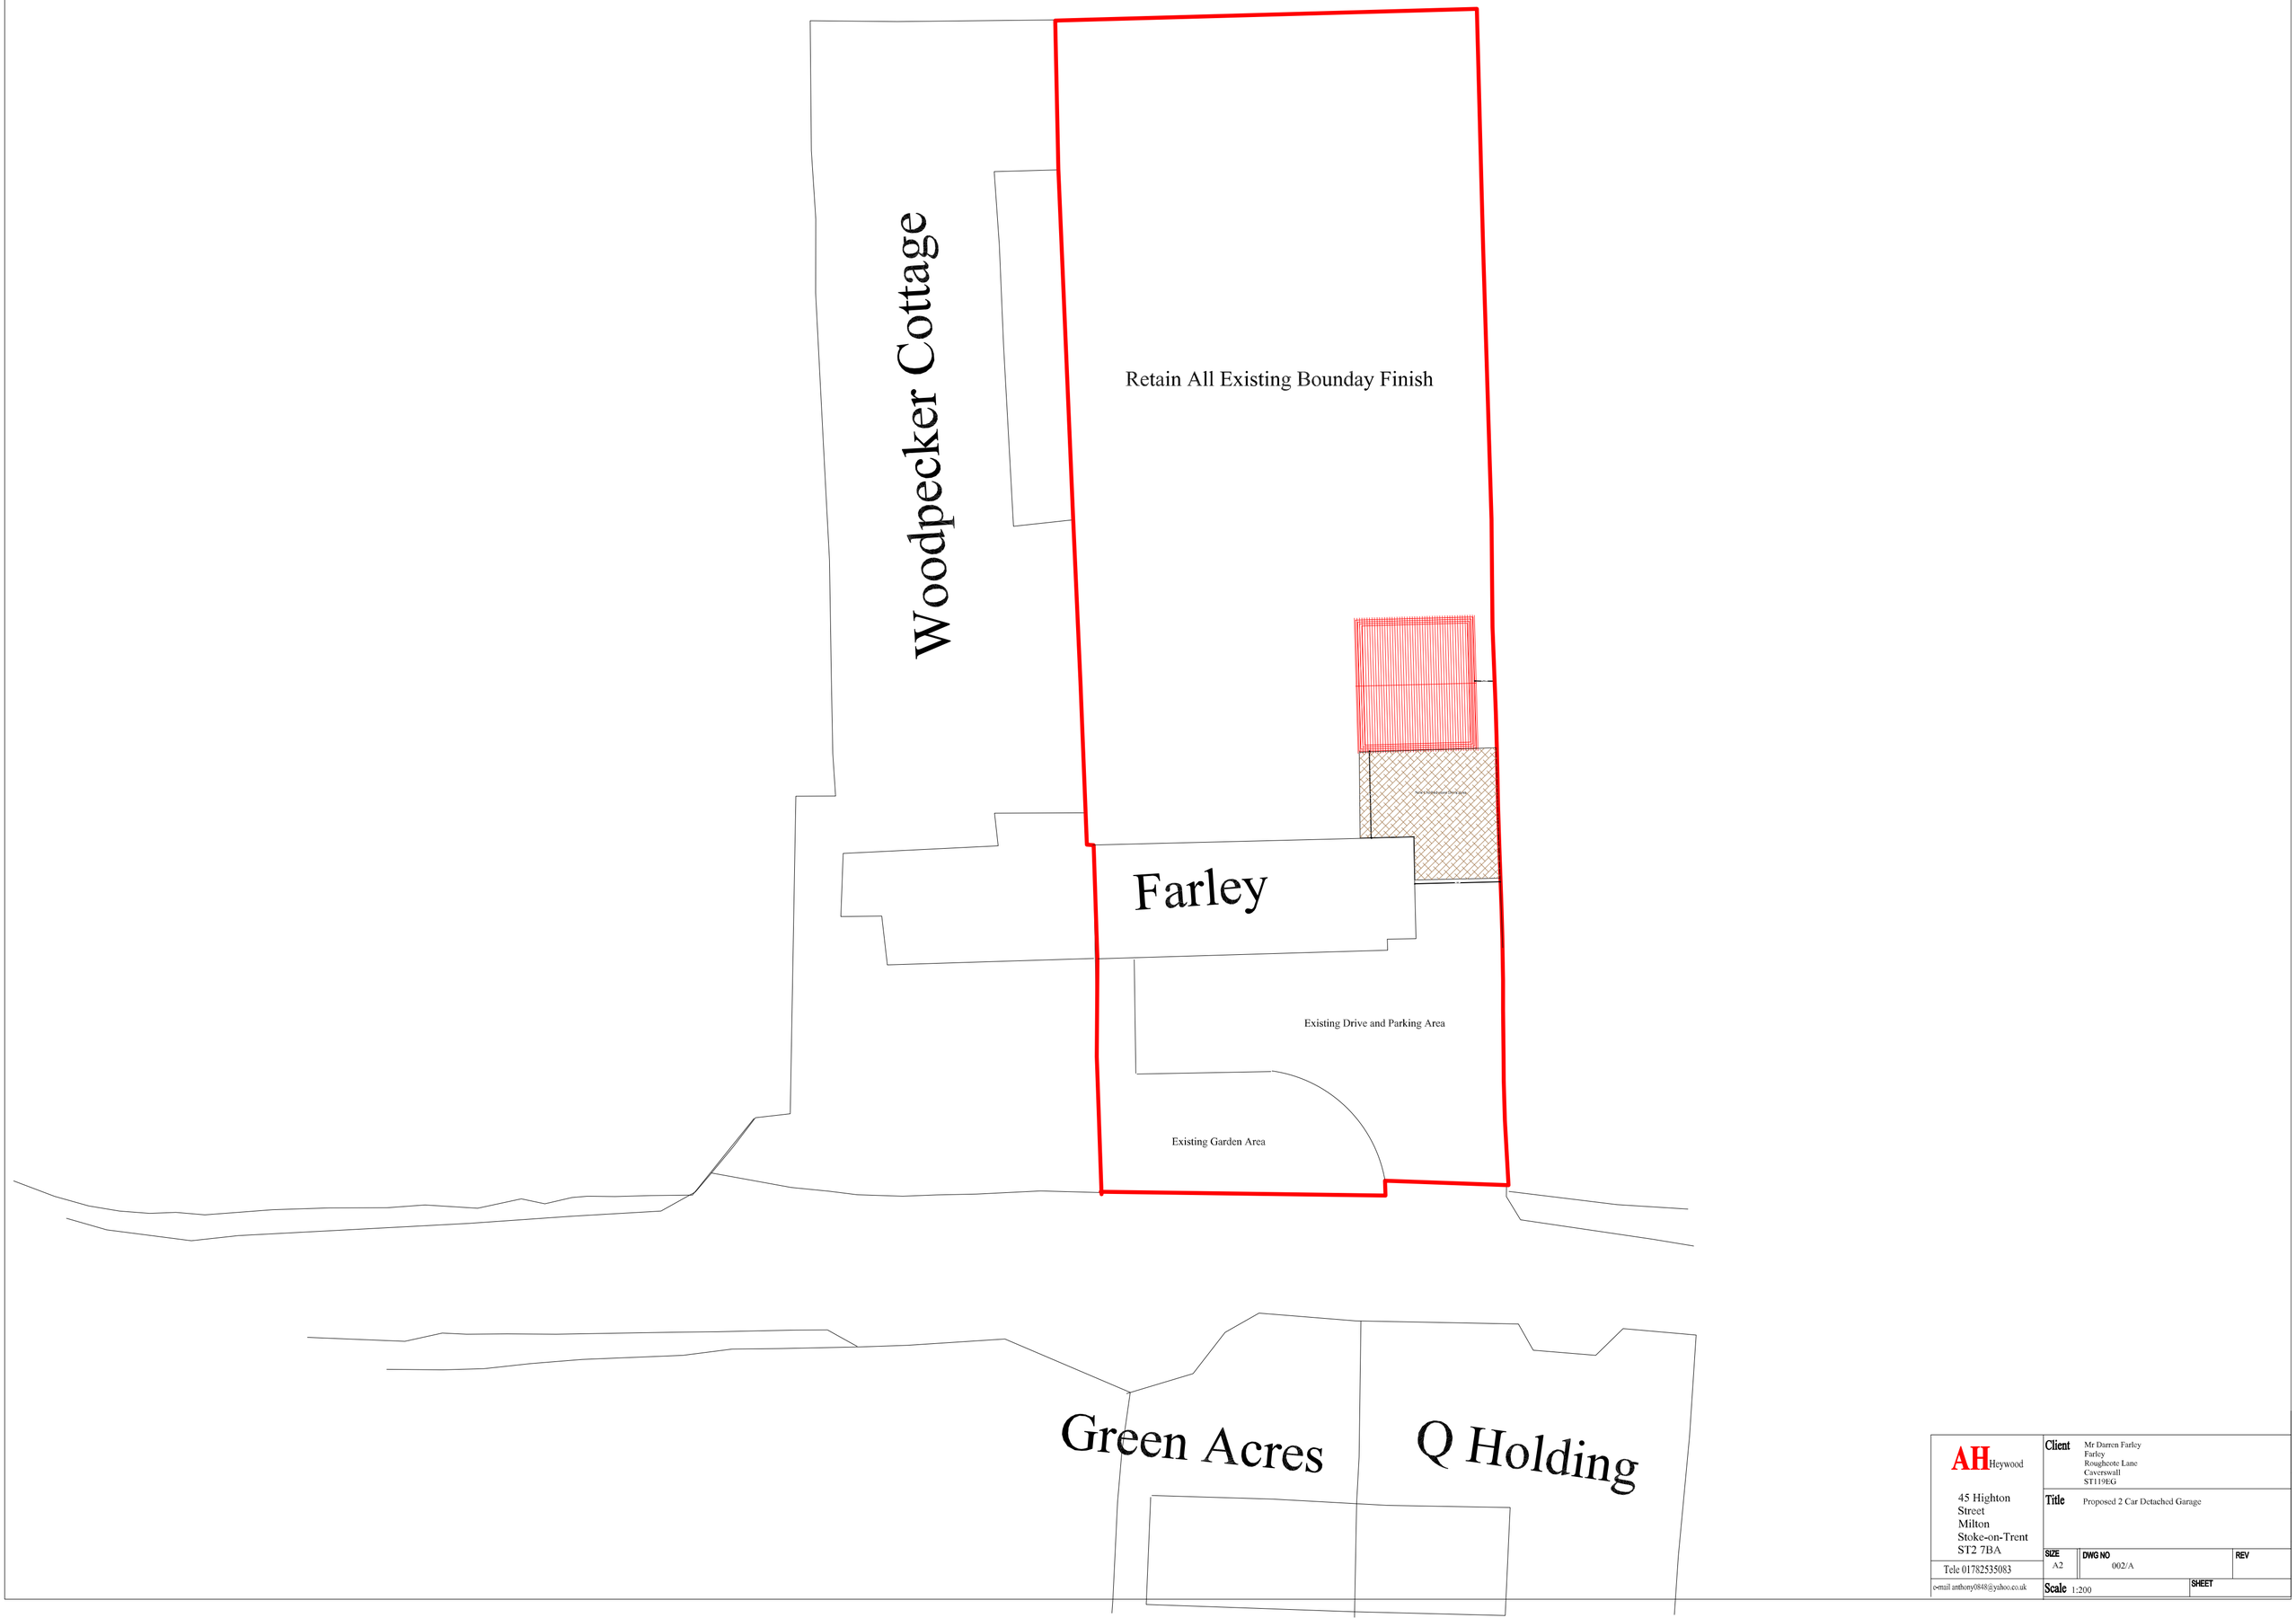


AH Heywood
45 Highton Street
Milton
Stoke-on-Trent
ST2 7BA
Tele 01782535083
e-mail anthony0848@yahoo.co.uk

Client	Mr Darren Farley Farley Roughcote Lane Caverswall ST119EG
Title	Proposed 2 Car Detached Garage
SIZE	A2
DWG NO	002/A
REV	
Scale	1:200
SHEET	