




South East Elevation

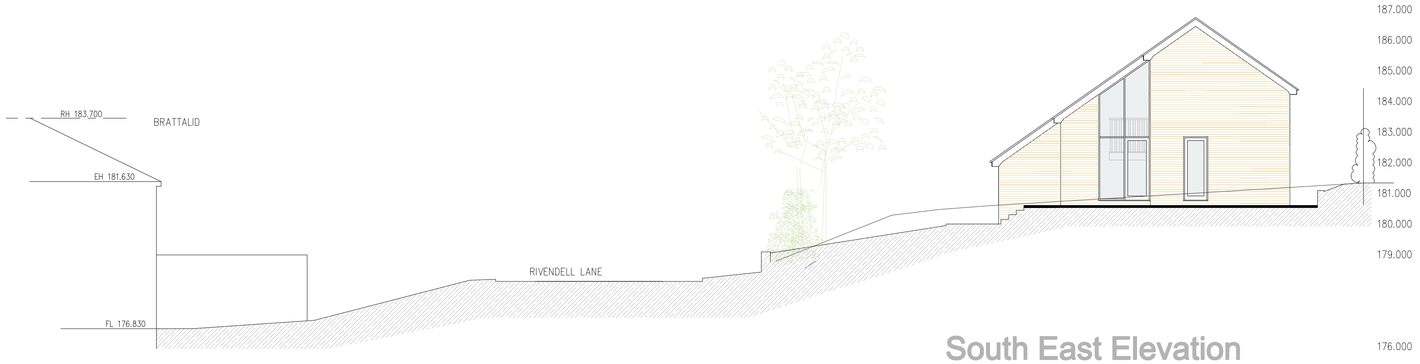

North East Elevation

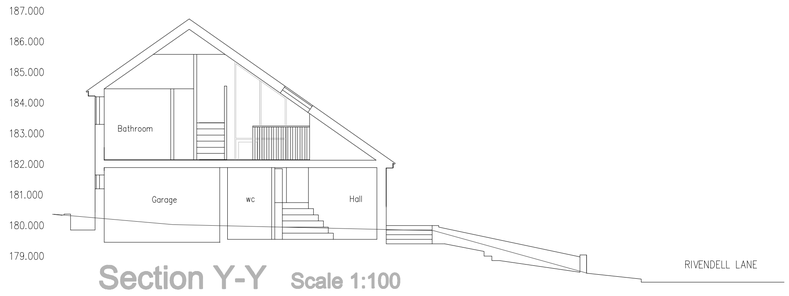


Section Y-Y Scale 1:100

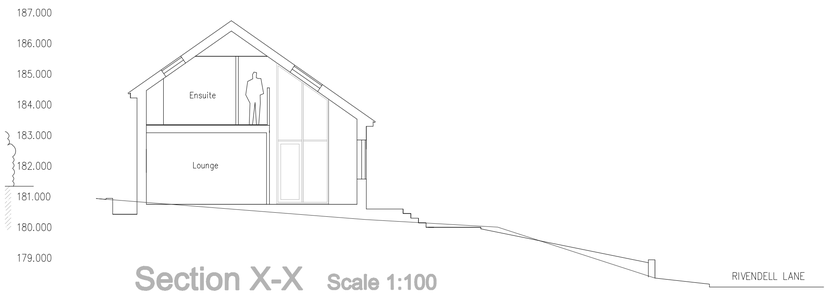


Section X-X Scale 1:100




South West Elevation (Rivendell Lane)

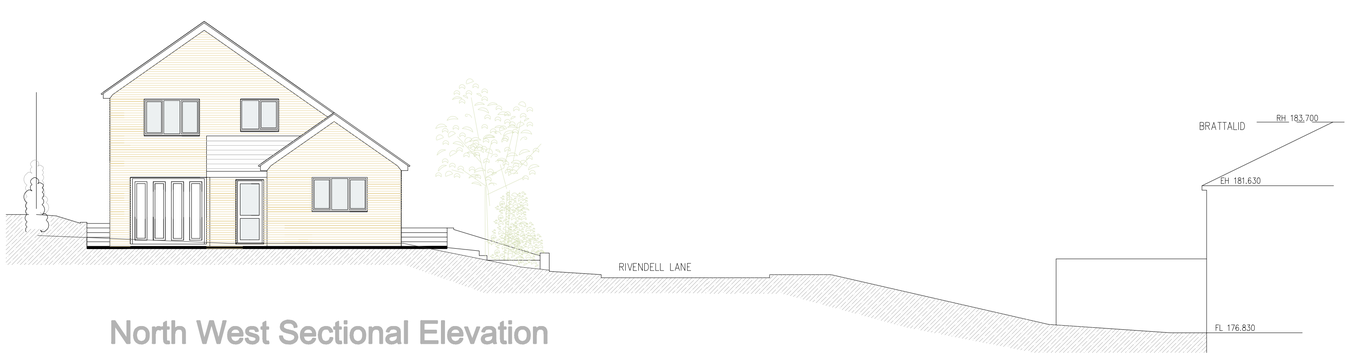


North West Sectional Elevation

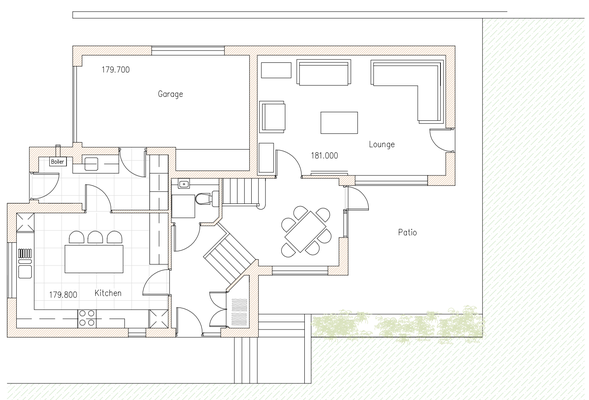


Ground Floor Scale 1:100

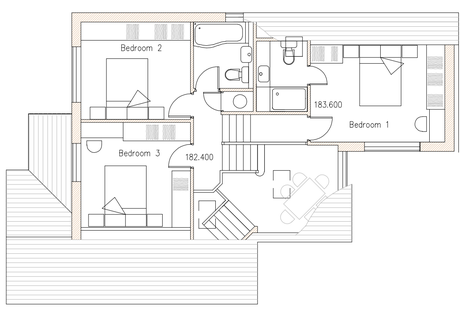

First Floor Scale 1:100

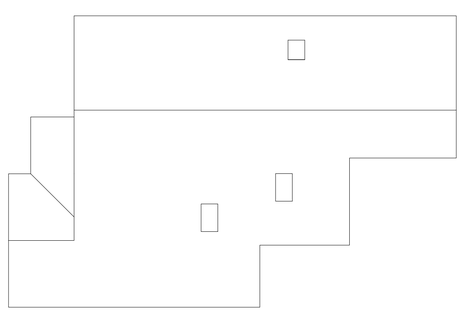

Roof Plan Scale 1:100

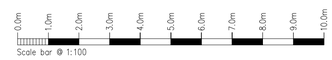

Rev.	Drawn	Comments.	Date

Client:
Birchendel Holdings Ltd.

Project:
Proposed Dwelling on Land off
Rivendell Lane,
Birchall, Leek.
Staffordshire.

Title:
Plans Elevations & Section.

Status:
Planning

Paper Size A1: Drawn: ACB May. 2018 Drawing Ref: 1448-32

MAC ARCHITECTURAL DESIGN LTD
Moorland House, 123 Moorland Road, Burslem, ST6 1JD.
T:01782 503302 E:admin@mac-arch.co.uk