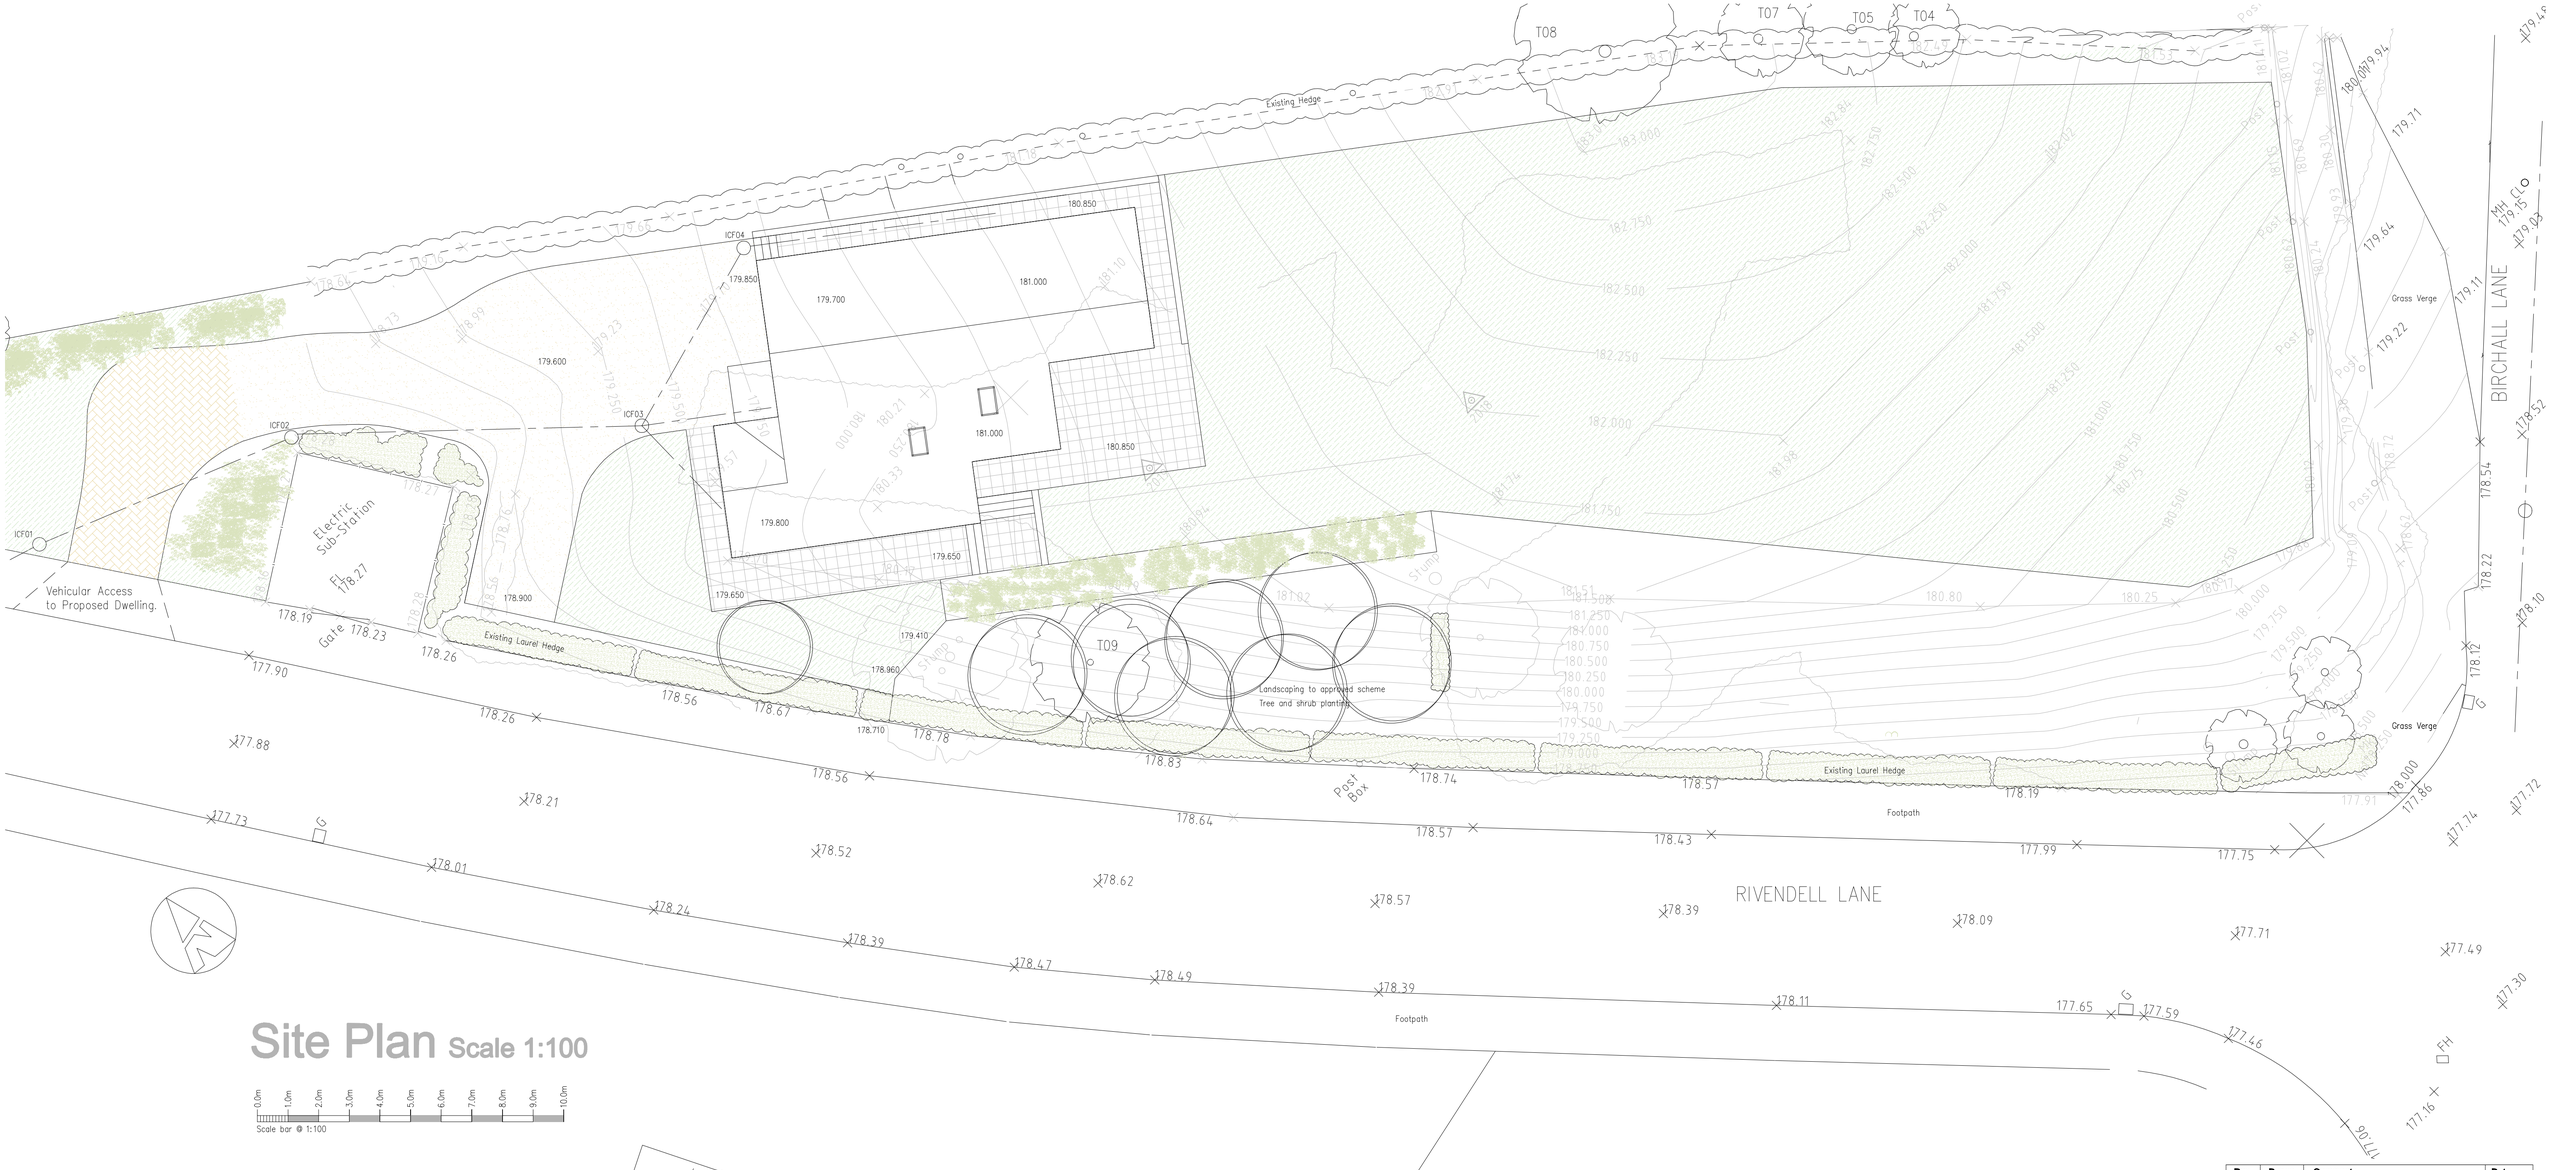

Site Plan Scale 1:100

Scale bar @ 1:100

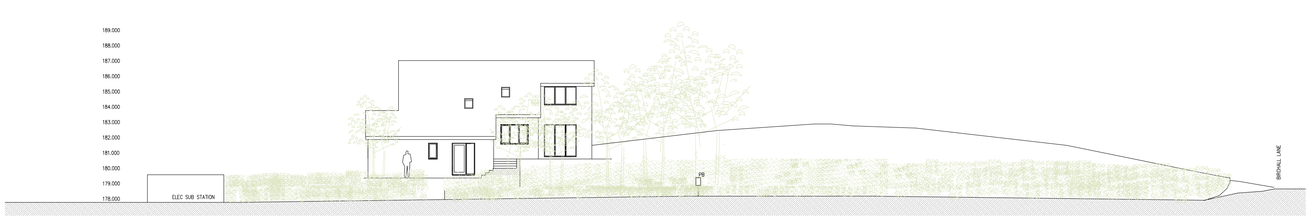

Street Scene Elevation Rivendell Lane Scale 1:200

Scale bar @ 1:200

Rev.	Drawn	Comments.	Date

Client:
Birchendel Holdings Ltd.

Project:
Proposed Dwelling on Land off
Rivendell Lane,
Birchall, Leek.
Staffordshire.

Title:
Site Plan & Road Elevations.

Status:
Planning

Paper Size A1: Drawn: ACB. May. 2018 Drawing Ref: 1448-33

MAC ARCHITECTURAL DESIGN LTD
Moorland House, 123 Moorland Road, Burslem, ST6 1JD.
T:01782 503302 E:admin@mac-arch.co.uk