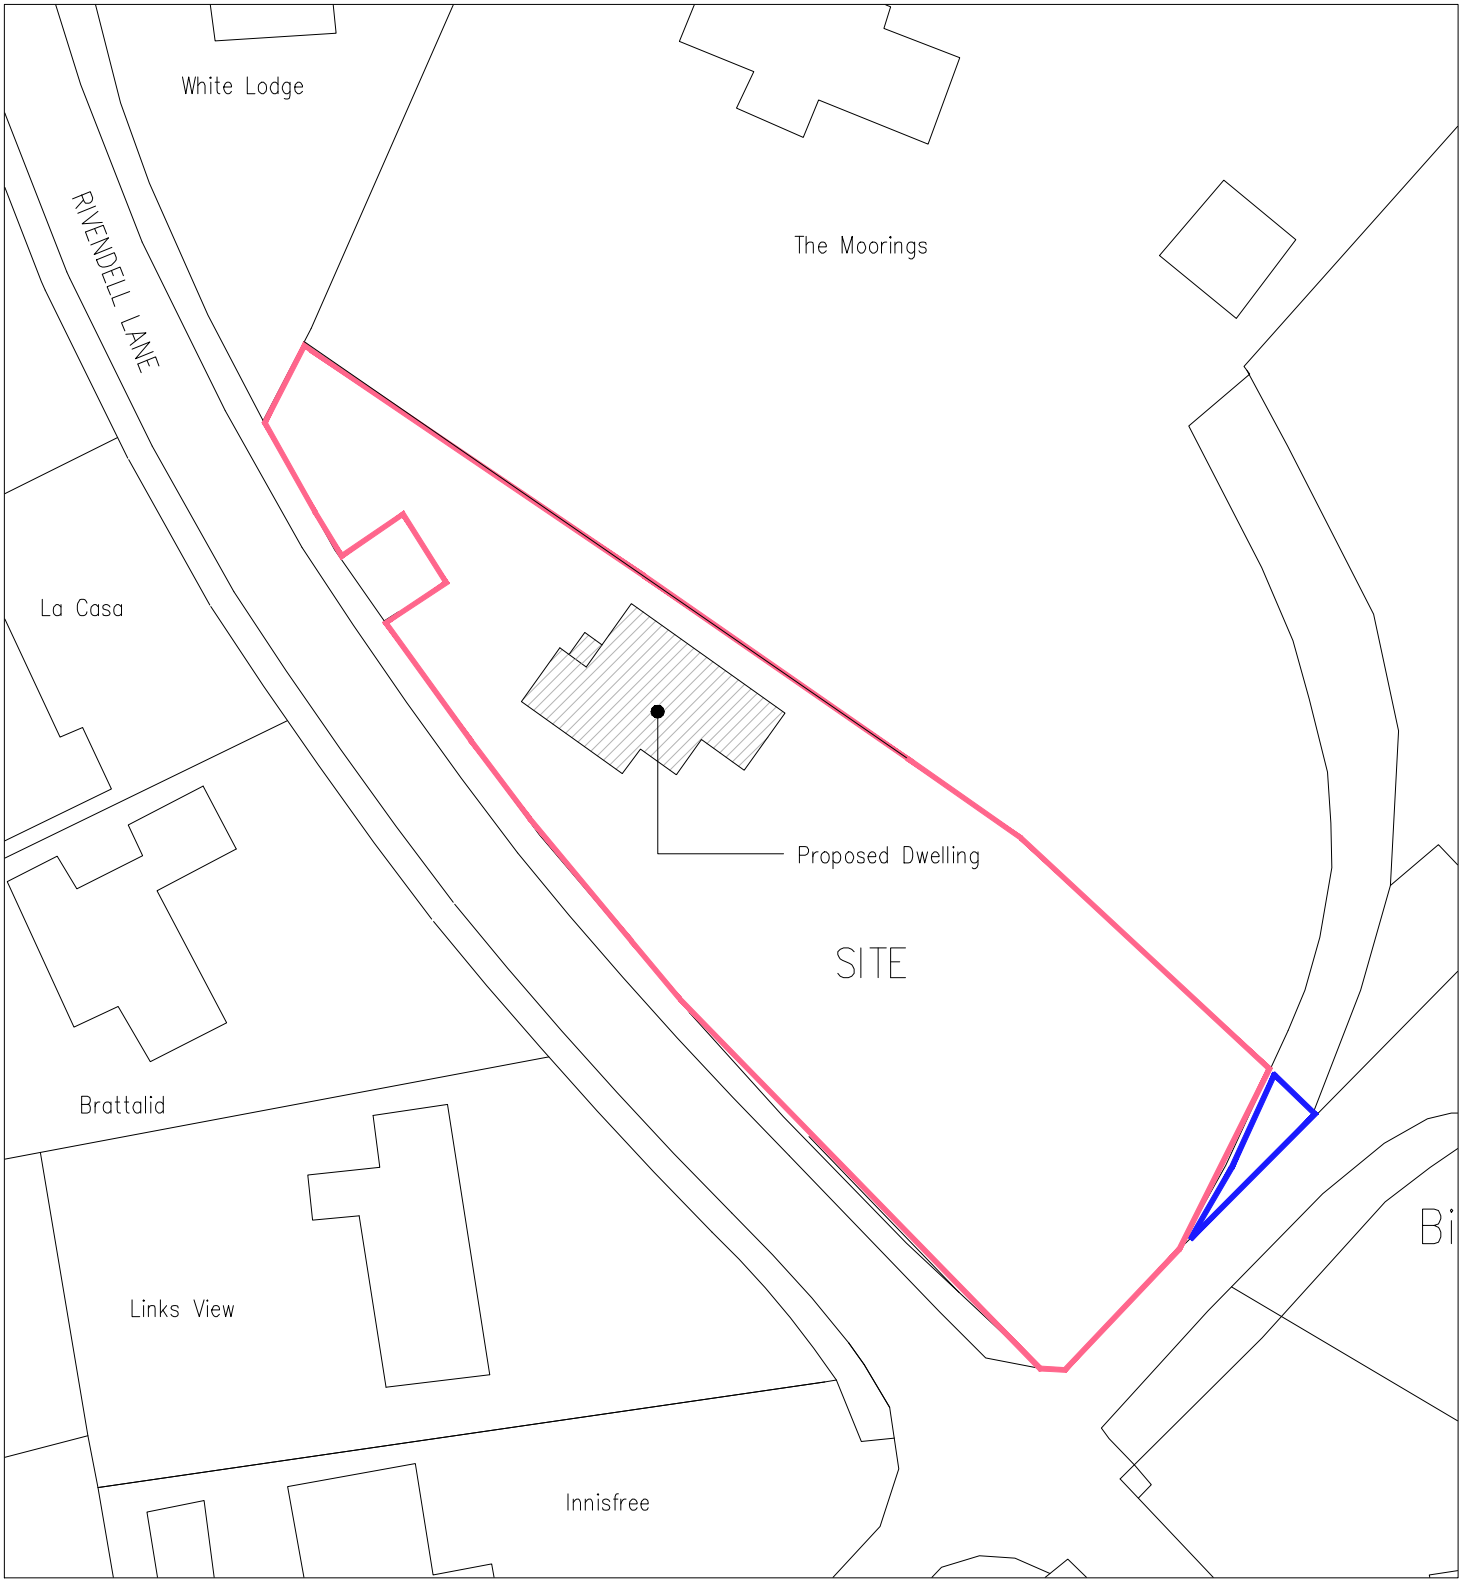


© Crown Copyright 2018
All rights reserved. Licence number 100049235

0.0m 10m 20m 30m 40m 50m

Scale bar @ 1:500

Site Plan.

Drawing: 1448–34