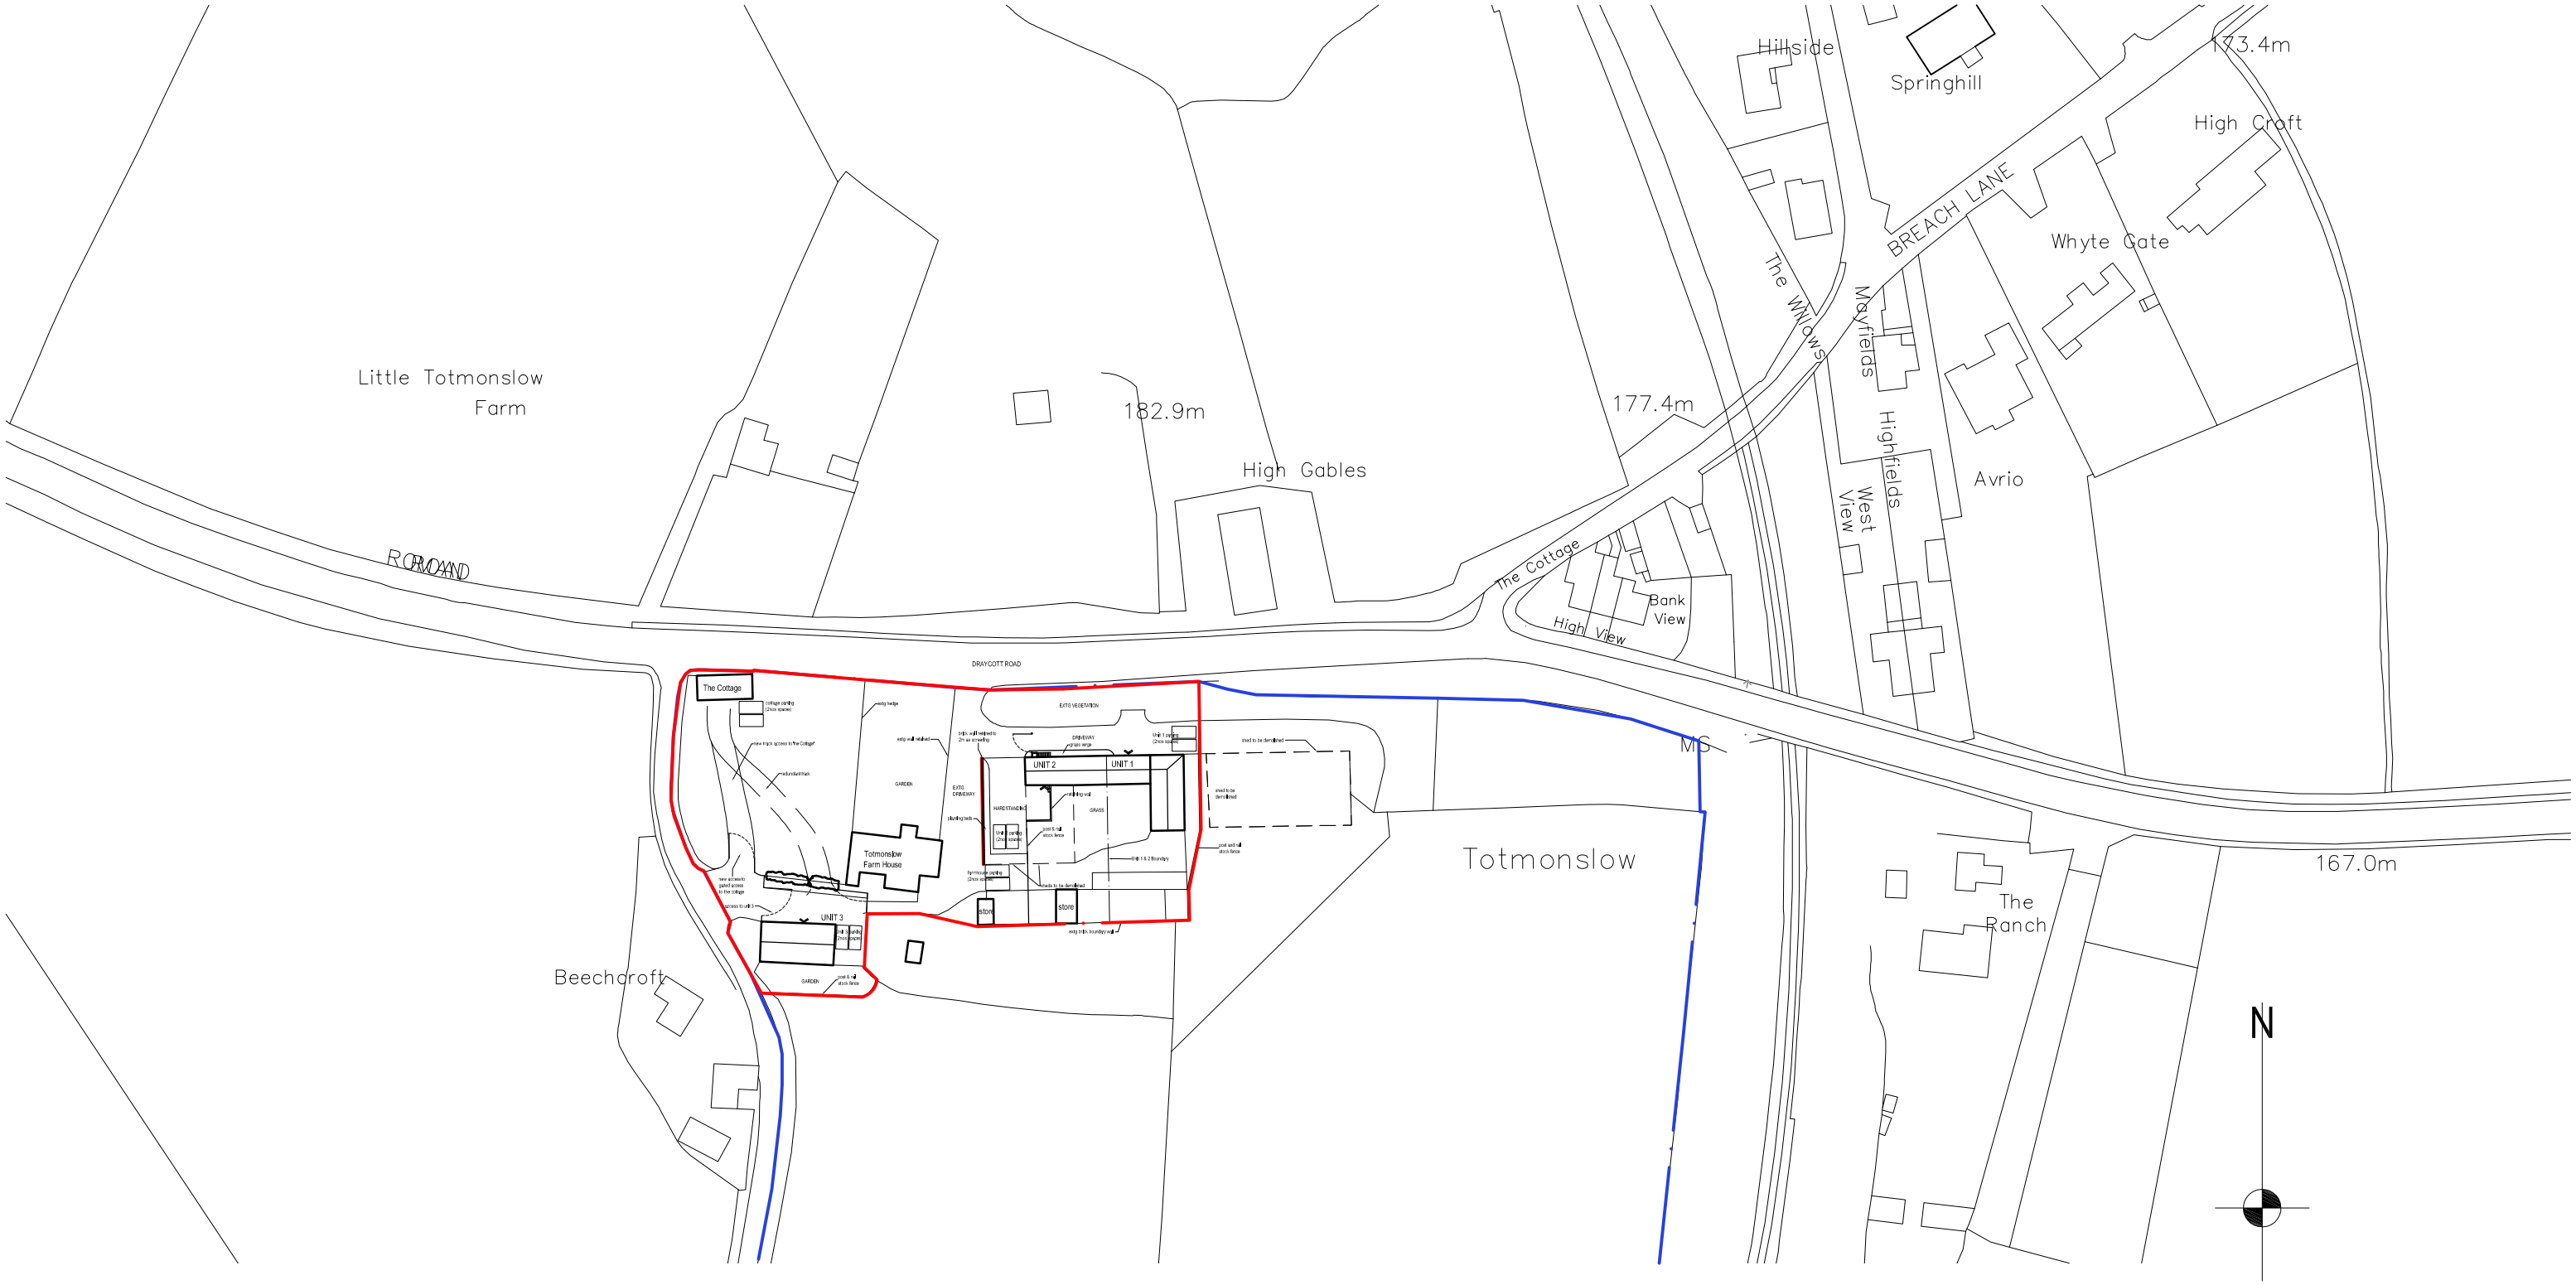

job	Totmonslow Farm, Tean Barn Conversion			
title	Location Plan			
	date 08.09.16	scale 1/1250 @ A3	dwg. no. TF-LP	rev. .

Ian Ankers architecture
Building and Design Consultants
Ryecroft Farm, Rushton Spencer, Macclesfield, SK11 0RP
t 01260 546944
e ian@ianankers.co.uk
w www.ianankers.co.uk