
All heights, sizes and dimensions should be checked on site by the contractor before any work is put in hand.

Figured dimensions should be taken in preference to scaling and any errors or omissions reported to the architect at once

This drawing has been prepared in accordance with the CDM (Construction Design and Management) and all foreseeable design risks to those involved or affected by construction have been avoided wherever possible


Scale 1 : 500

0 5 10 25 50 m

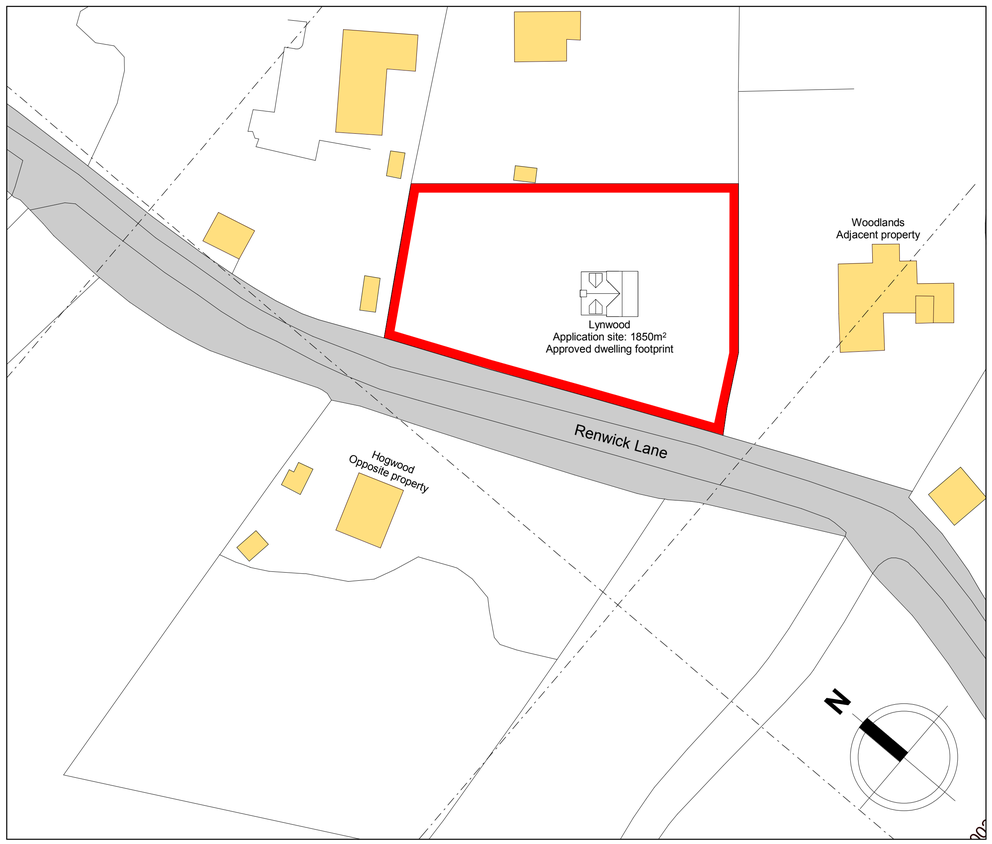

Existing Block Plan

SCALE 1 : 500

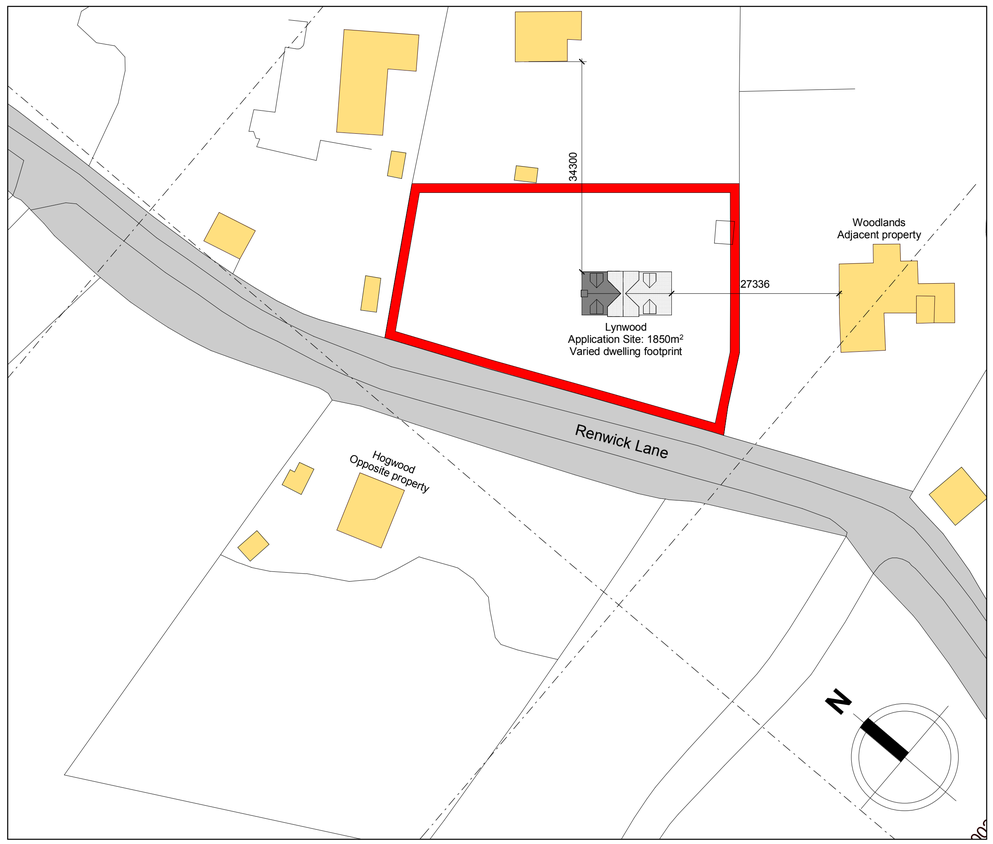

Proposed Block Plan

SCALE 1 : 500

Scale 1 : 1250

0 12.5 25 62.5 125 m

N



Location Plan

SCALE 1 : 1250

Rev	Date	By	Detail

Drawing status

S3- Planning

Client

Mr & Mrs Slaney

Project/Location

Variation to approved plans:

Lynwood, Renwick Lane,
Winnothdale, Cheadle,
Staffordshire, ST10 1TX

SMYTHEMAN ARCHITECTURAL

12 High Street
Tean
Stoke-on-Trent
ST10 4DZ
United Kingdom

T +44 (0)1538 722097
F +44 (0)1538 722185
mail@smytheman.co.uk
www.smytheman.co.uk

Drawing title

Location Plan & Site Block Plans

Scale(s)	Date	Drawn	Checked	Job Number
As indicated @A1	April '18	BJ	SS	3090

Drawing number **Revision**

BS-SA-XX-XX-DR-A-0101

!\NAS-6E-EB-2f\Documents\Drawings\Current Drawings\3090 SLANEY\01-Architectural\01 WIP\CAD\BS-SA-XX-XX-M3-A_Lynwood.rvt