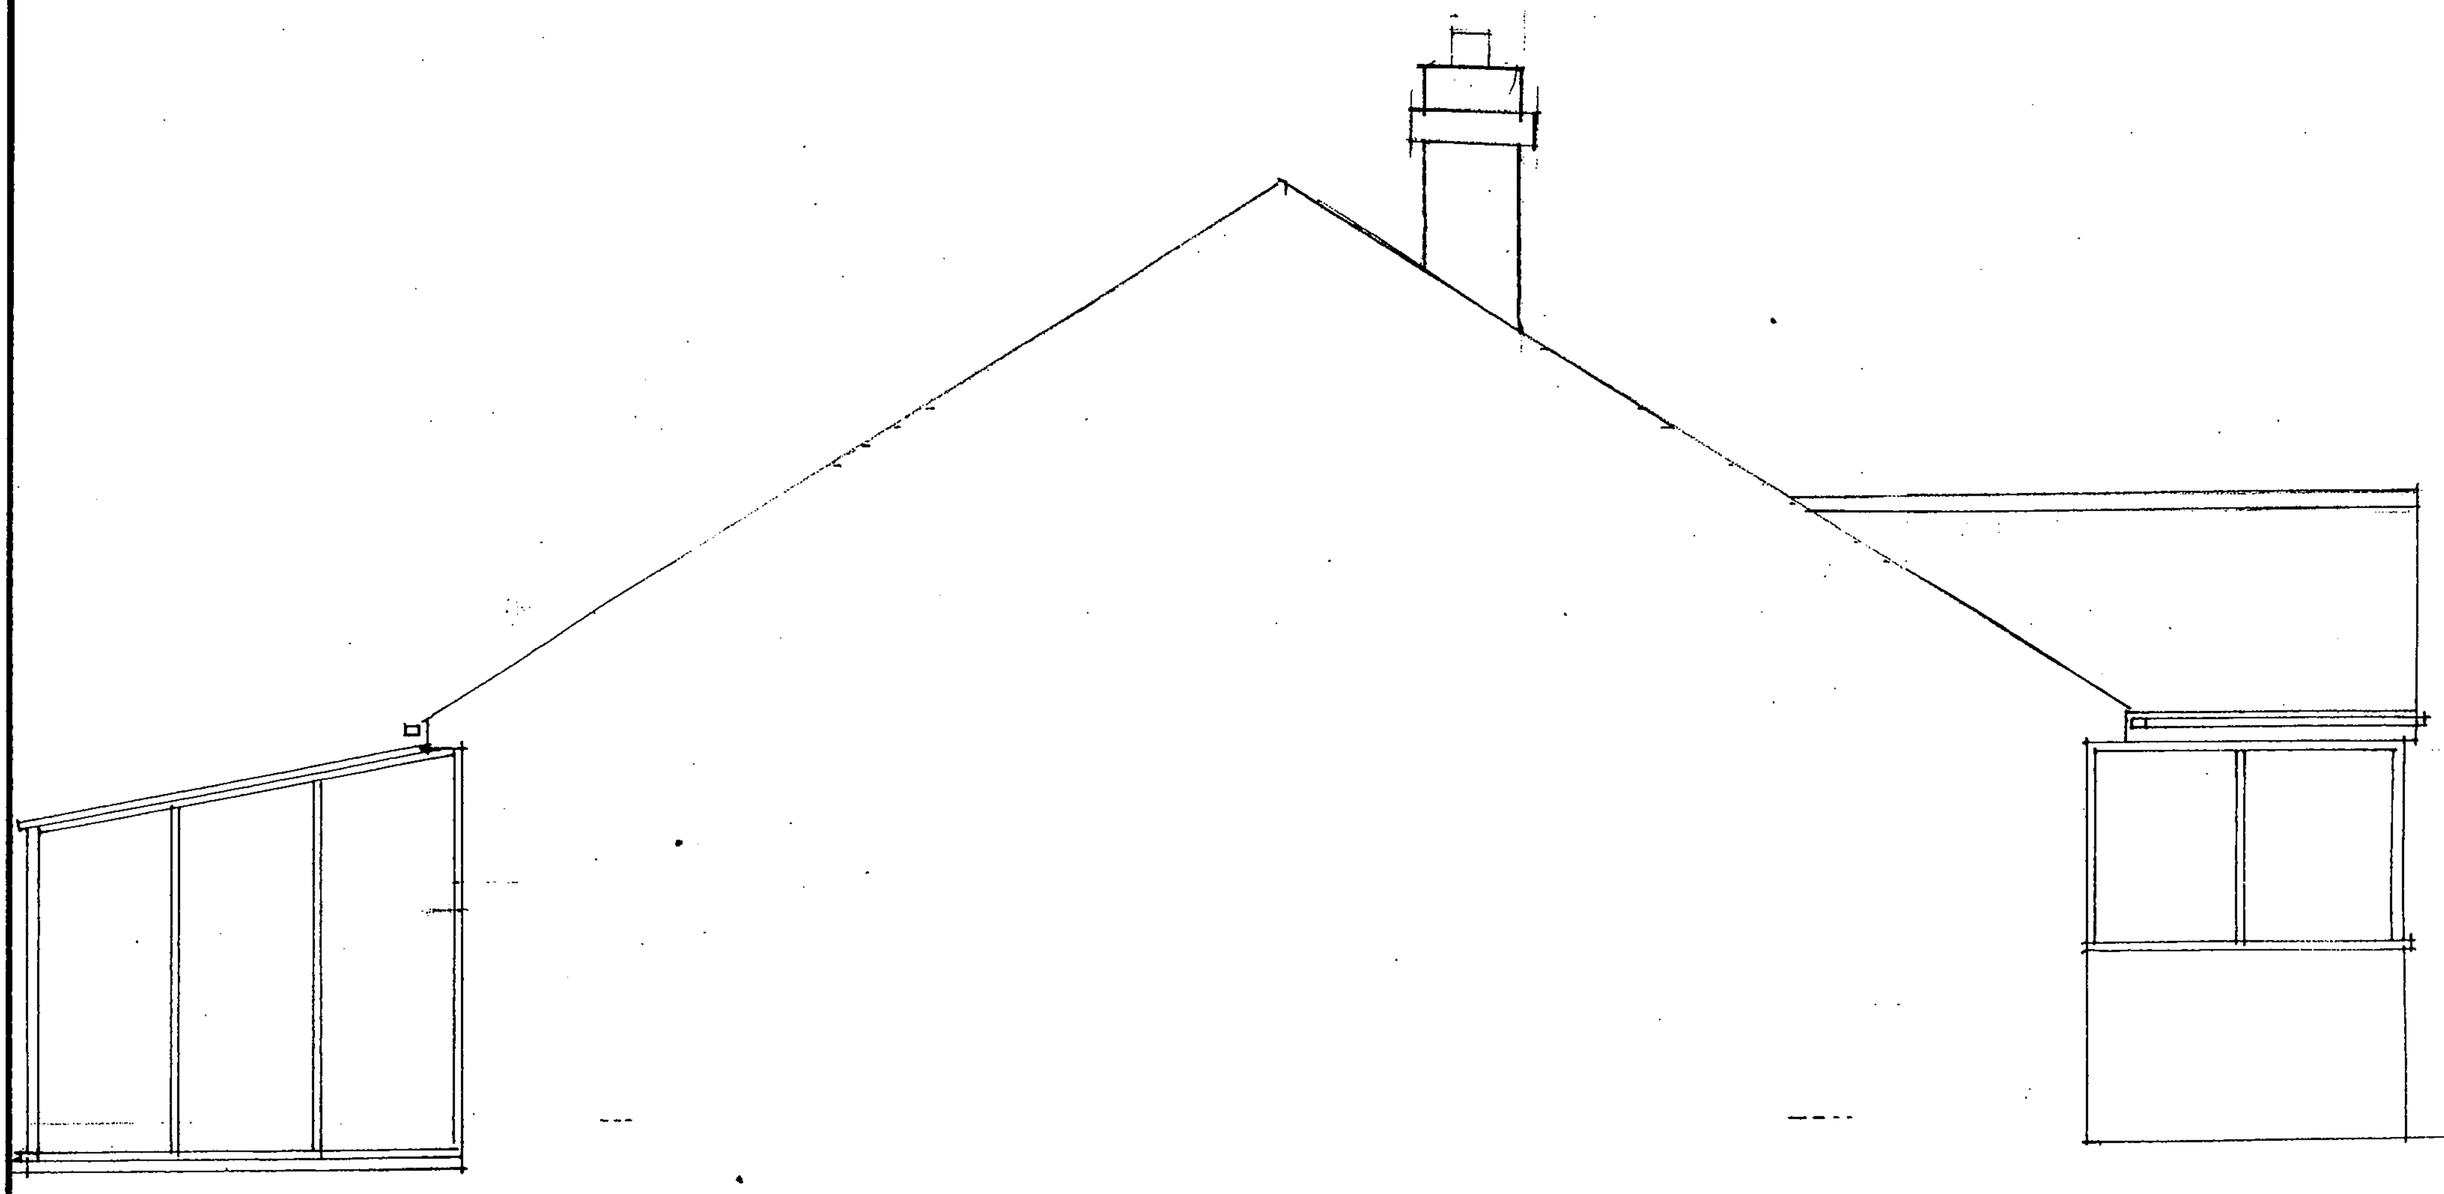

South elevation.

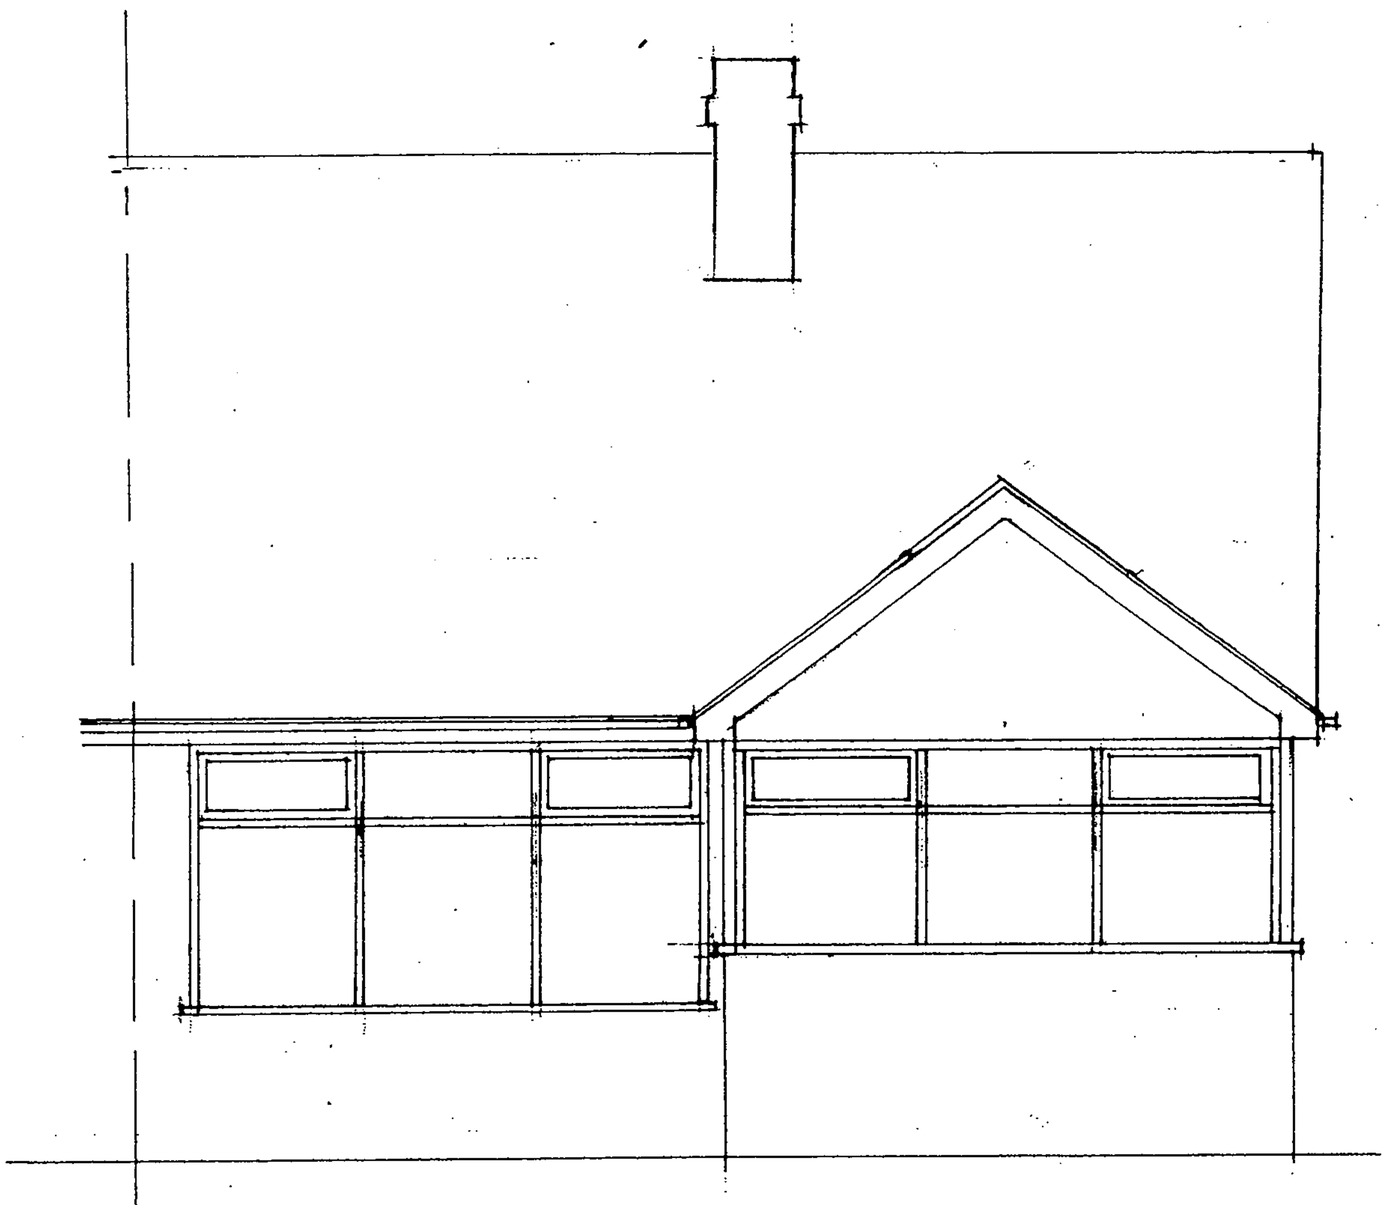

East elevation.

REBECCA SHAW

DATE **May 18**

PROPOSED LOFT EXTENSION
AT
8, SILVERSTONE AVENUE,
CHEADLE,
STOKE-ON-TRENT,
STAFFS. ST10 1DD

SCALES:
ELEVATIONS 1:50

DRAWN BY:
MALCOLM SALES
QUANTITY SURVEYORS, DESIGNERS & BUILDING COST CONSULTANTS
CHURCHILL SUITE,
LULWORTH HOUSE,
51, HIGH STREET,
CHEADLE, STOKE-ON-TRENT,
STAFFS. ST10 1AR
TEL: 01538 757233
MOB: 07889 225437
E-MAIL Malcolm.Sales@salesqs.co.uk

AS EXISTING

FOR PLANNING APPLICATION

DRAWING NR. 1802/03/04