



SECTIONAL ELEVATION 1:50

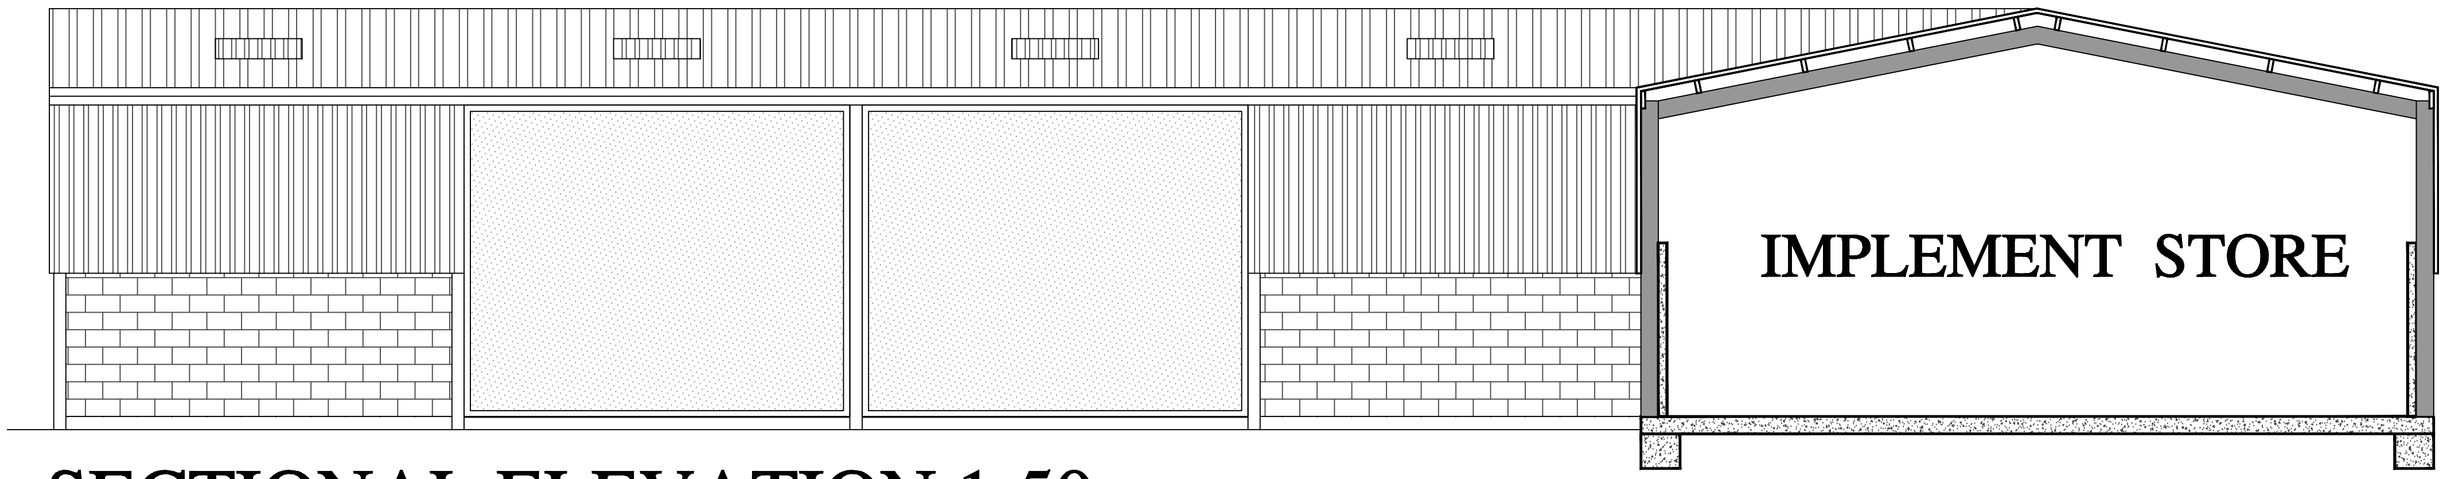

SECTIONAL ELEVATION 1:50

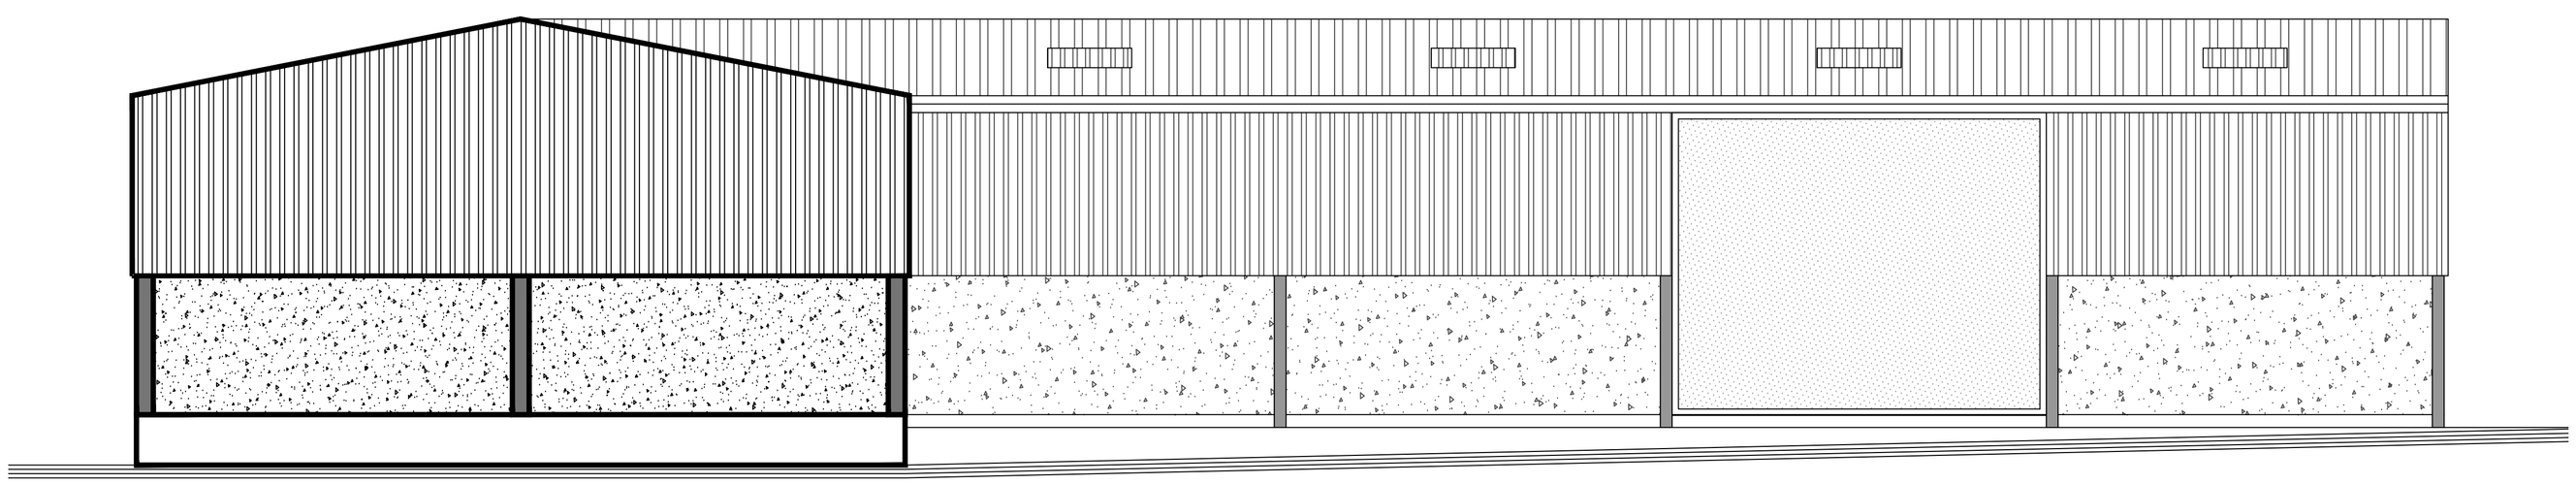

INTERNAL COURTYARD ELEVATION 1:50

AGRICULTURAL BARN - COW SHED & IMPLEMENT STORE
ASHMORE HOUSE FARM, RUSHTON









0M 1M 2M 3M

REVISIONS:

RUSHTON
AGRICULTURAL BARN / COW SHED
ASHMORE HOUSE FARM

SCALE: 1:50 | CHECKED: AJS
DATE: APRIL'18 | DRAWN: AJS

©THIS DRAWING AND THE BUILDING WORKS DEPICTED ARE THE COPYRIGHT OF AJS ARCHITECTURE AND MAY NOT BE REPRODUCED OR AMENDED EXCEPT BY WRITTEN PERMISSION. NO LIABILITY WILL BE ACCEPTED FOR AMENDMENTS MADE BY OTHER PERSONS.
USE FIGURED DIMENSIONS ONLY, IF IN DOUBT ASK.

A.J.S ARCHITECTURE
32 carr road.
buxton.
derbyshire.
sk17 6wf.
h: 01298 26062
m: 07794 400237

DRAWING No: EXISTING 04

B REGS COMPLIANT