



INTERNAL COURTYARD ELEVATION 1:50

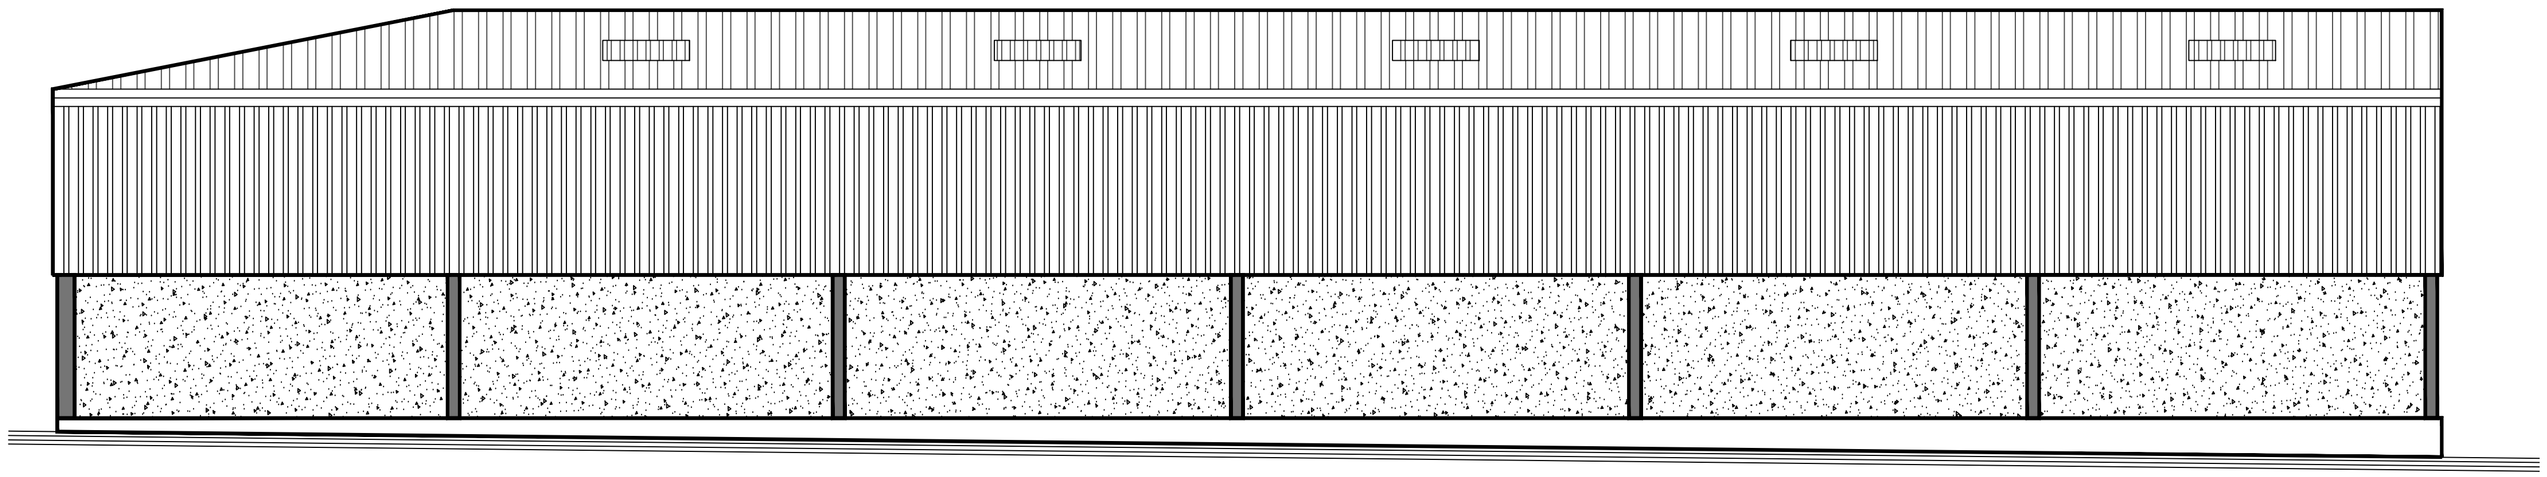

REAR ELEVATION 1:50

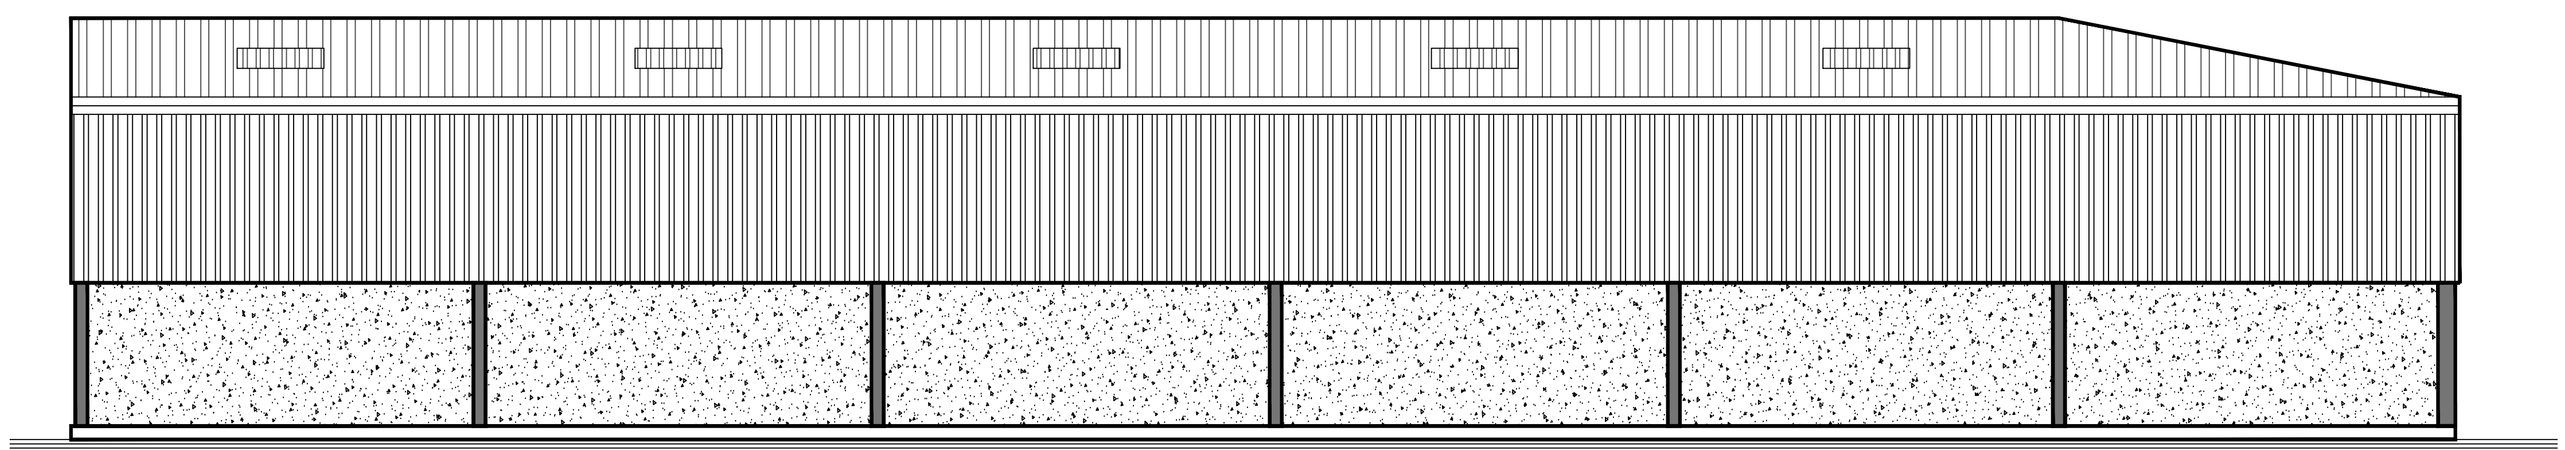

REAR ELEVATION 1:50

AGRICULTURAL BARN - COW SHED & IMPLEMENT STORE
ASHMORE HOUSE FARM, RUSHTON









0M 1M 2M 3M

REVISIONS:

RUSHTON

AGRICULTURAL BARN / COW SHED

ASHMORE HOUSE FARM

SCALE: 1:50

DATE: APRIL'18 | DRAWN: AJS | CHECKED: AJS

©THIS DRAWING AND THE BUILDING WORKS DEPICTED ARE THE COPYRIGHT OF AJS ARCHITECTURE AND MAY NOT BE REPRODUCED OR AMENDED EXCEPT BY WRITTEN PERMISSION. NO LIABILITY WILL BE ACCEPTED FOR AMENDMENTS MADE BY OTHER PERSONS.

USE FIGURED DIMENSIONS ONLY, IF IN DOUBT ASK.

A.J.S ARCHITECTURE

32 carr road.
buxton.
derbyshire.
sk17 6wf.

h: 01298 26062
m: 07794 400237

DRAWING No: EXISTING 05

B REGS COMPLIANT