

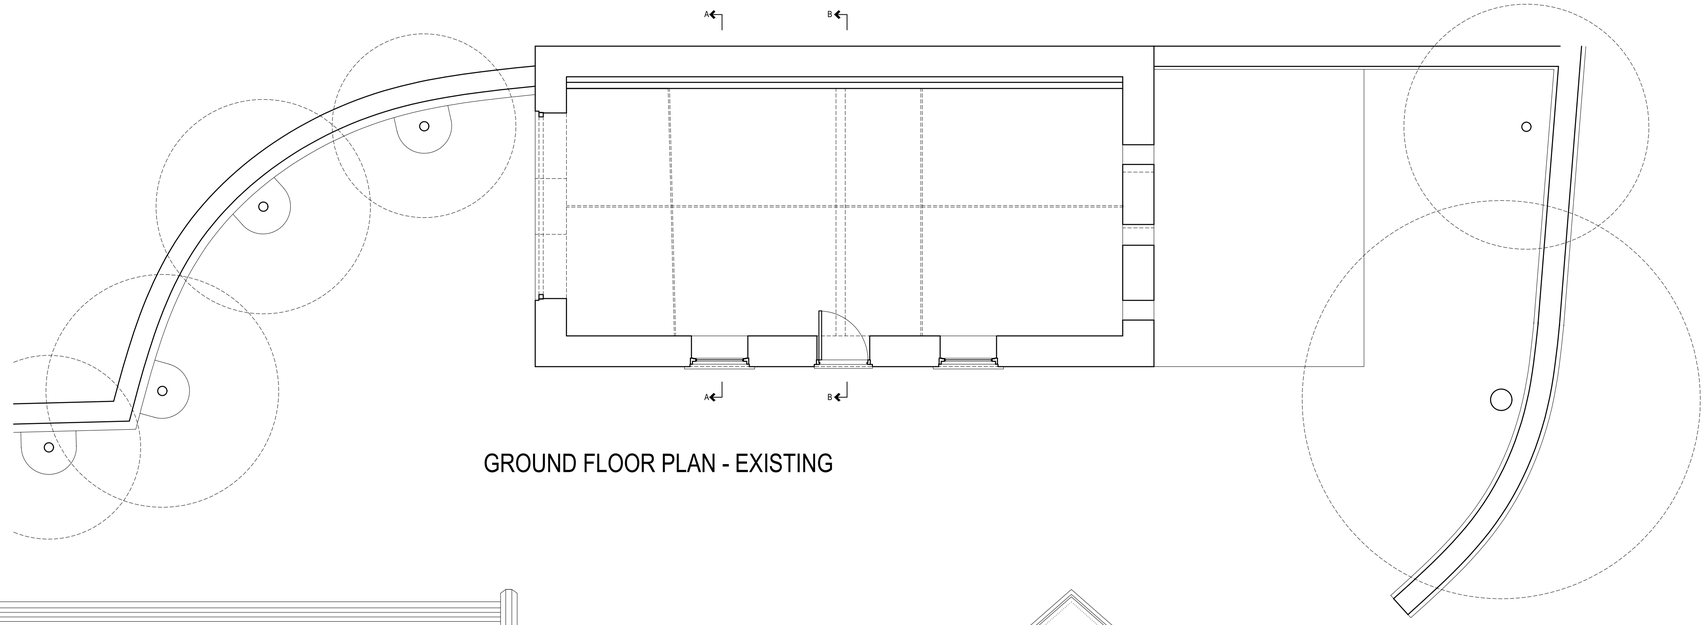



GROUND FLOOR PLAN - EXISTING

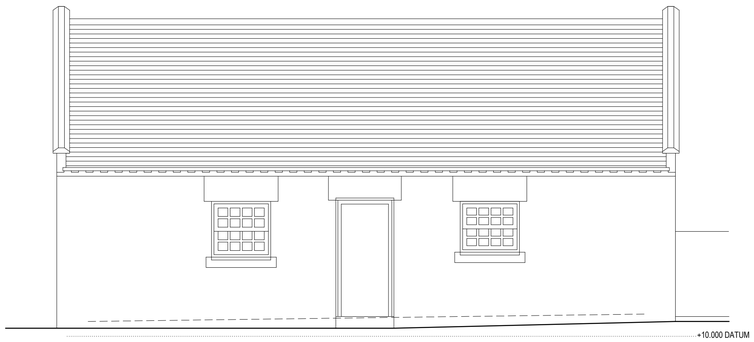


FRONT (SOUTH WEST) ELEVATION - EXISTING

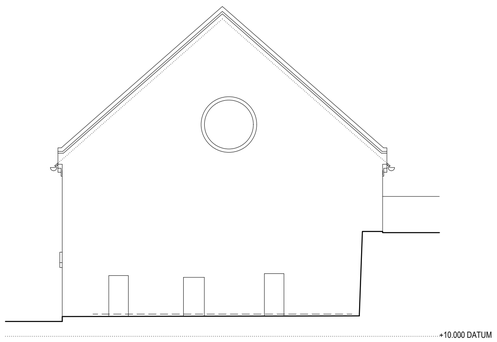


SIDE (SOUTH EAST) ELEVATION - EXISTING

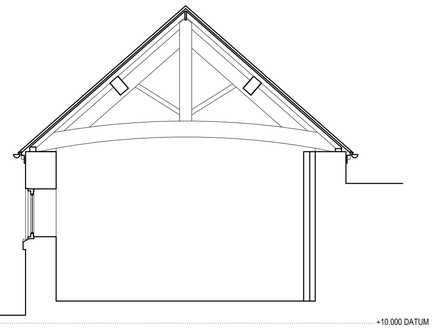


SECTION AA - EXISTING

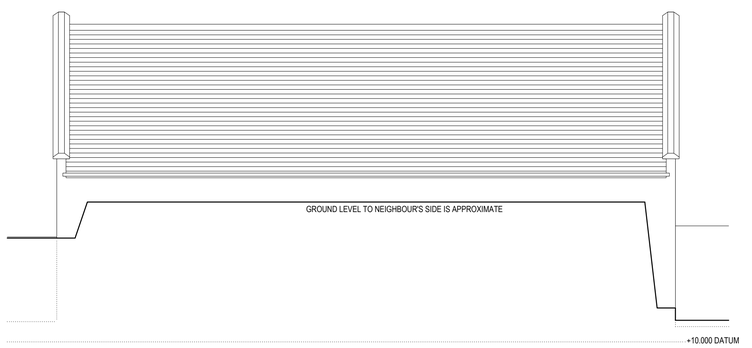

REAR (NORTH EAST) ELEVATION - EXISTING

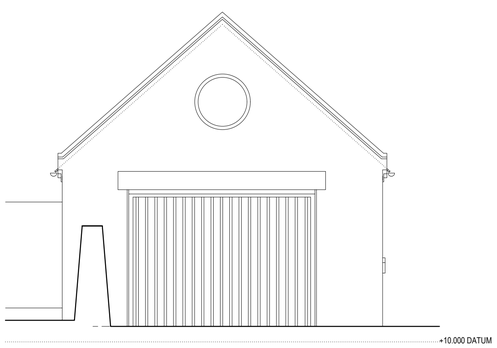

SIDE (NORTH WEST) ELEVATION - EXISTING

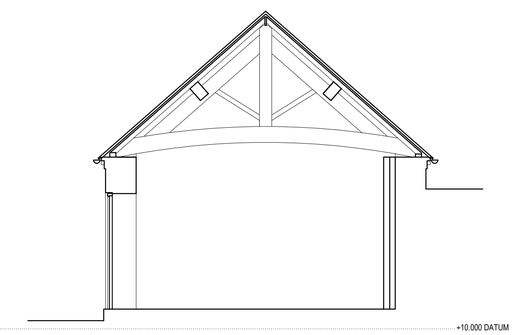

SECTION BB - EXISTING

SCALE
0 1m 5m

©COPYRIGHT DAVID BAILEY ARCHITECT LTD

NOTES:

BUILDER TO CHECK SETTING OUT DIMENSIONS WITH THE ARCHITECT PRIOR TO CONSTRUCTION AND NOT RELY ON SCALING OFF DRAWINGS.

REV.	DESCRIPTION	DATE	INT.

DAVID BAILEY ARCHITECT LTD
Gillow Fold Farm, 26 Mow Lane, Gillow Heath,
Biddulph, Staffordshire, ST8 6QQ
Tel: 01782 516355 E-mail: davidbailey.architect@btinternet.com

CLIENT: MR. S. DAWSON AND MS. M. SASIAIN,
SNEYD ARMS FARM, BASFORD GREEN,
BASFORD, LEEK, ST13 7ER

SCALE: 1:50 @A1

DATE: DEC 2017

DRAWN BY: DB

PROJECT: SNEYD ARMS FARM - CONVERSION OF OUTBUILDING TO SELF CONTAINED ANNEX / HOLIDAY LET

TITLE: PLANS, ELEVATIONS & SECTIONS - EXISTING

JOB NUMBER: 00753

DRAWING NUMBER: 1