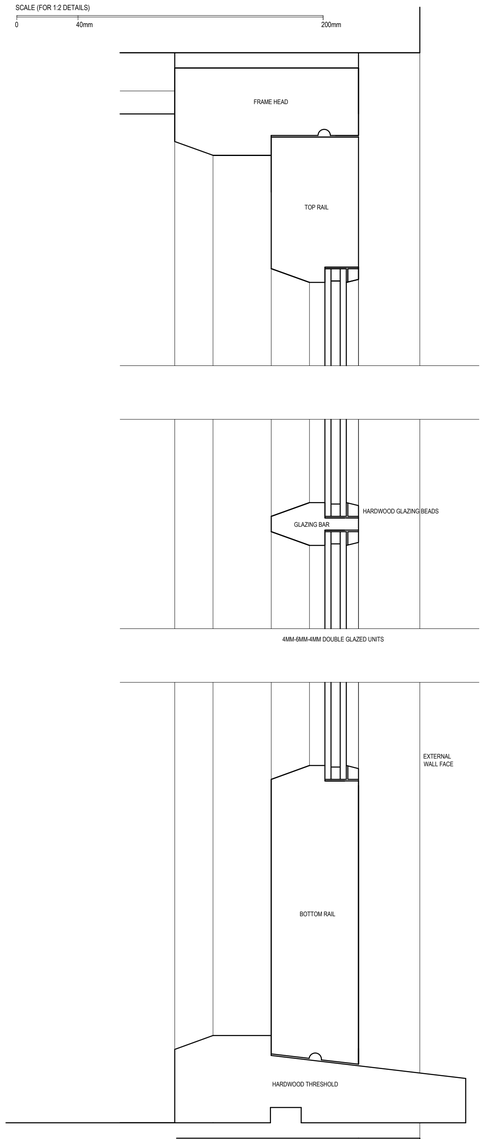

PROPOSED SIDE WINDOWS / DOORS
SECTION 1:2

PURPOSE MADE TIMBER DOORS / WINDOWS MADE FROM PRESSURE TREATED SOFTWOOD OR HARDWOOD. ALL TIMBER TO BE PAINTED WITH DULUX WEATHERSHIELD SYSTEM INCLUDING PRIMER / UNDERCOAT AND 3 COATS OF SATIN WHITE / OFF WHITE PAINT.

PROPOSED SIDE WINDOWS / DOORS
SECTION 1:10

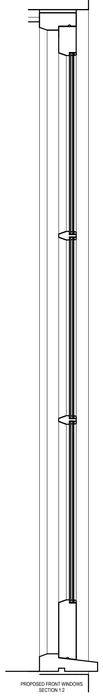

PROPOSED SIDE WINDOWS / DOORS
PLAN 1:10

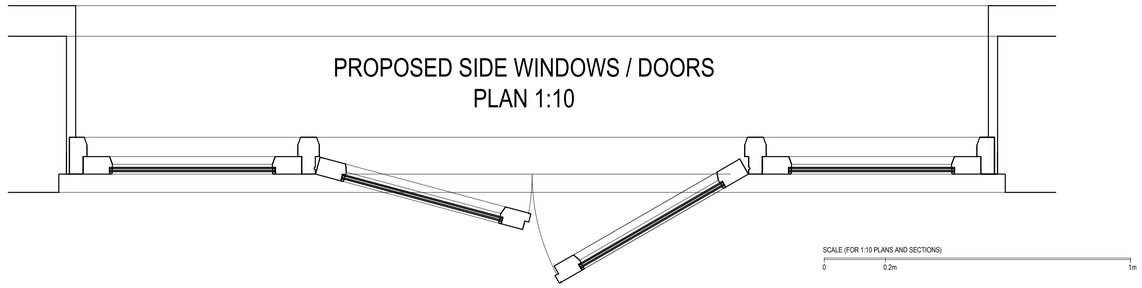

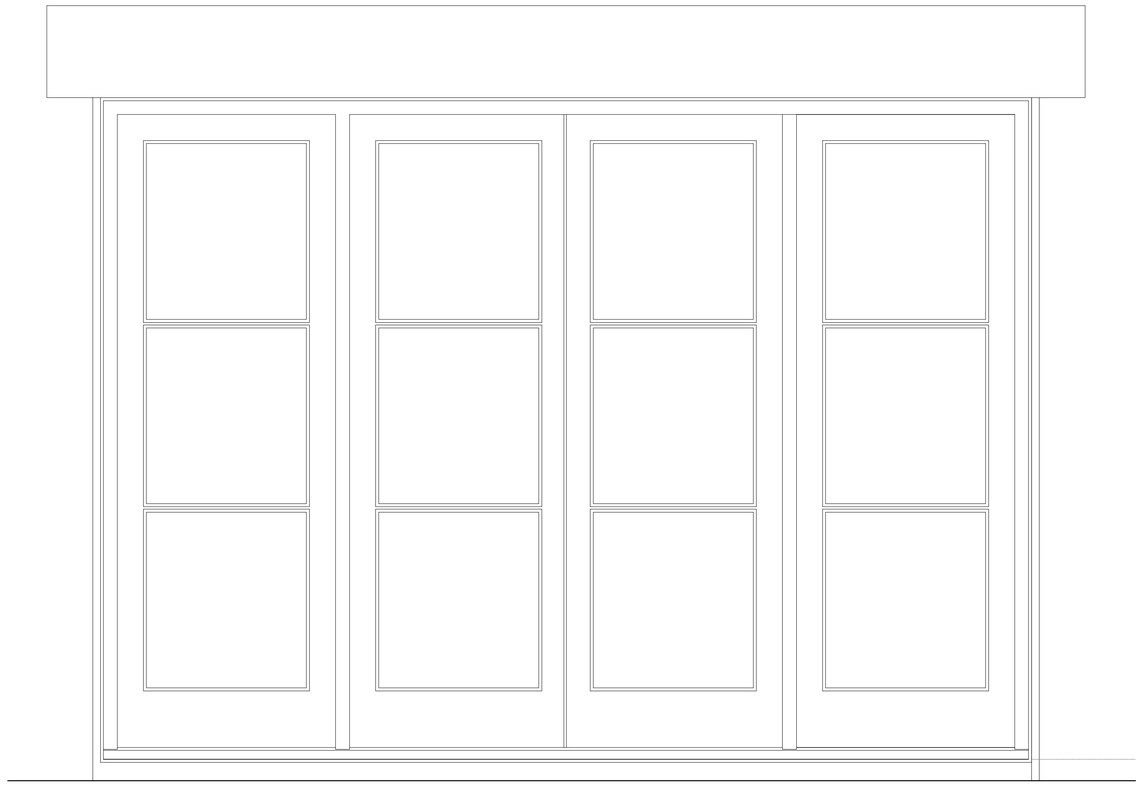

PROPOSED SIDE WINDOWS / DOORS
ELEVATION 1:10

PROPOSED SIDE WINDOWS / DOORS PLAN 1:2

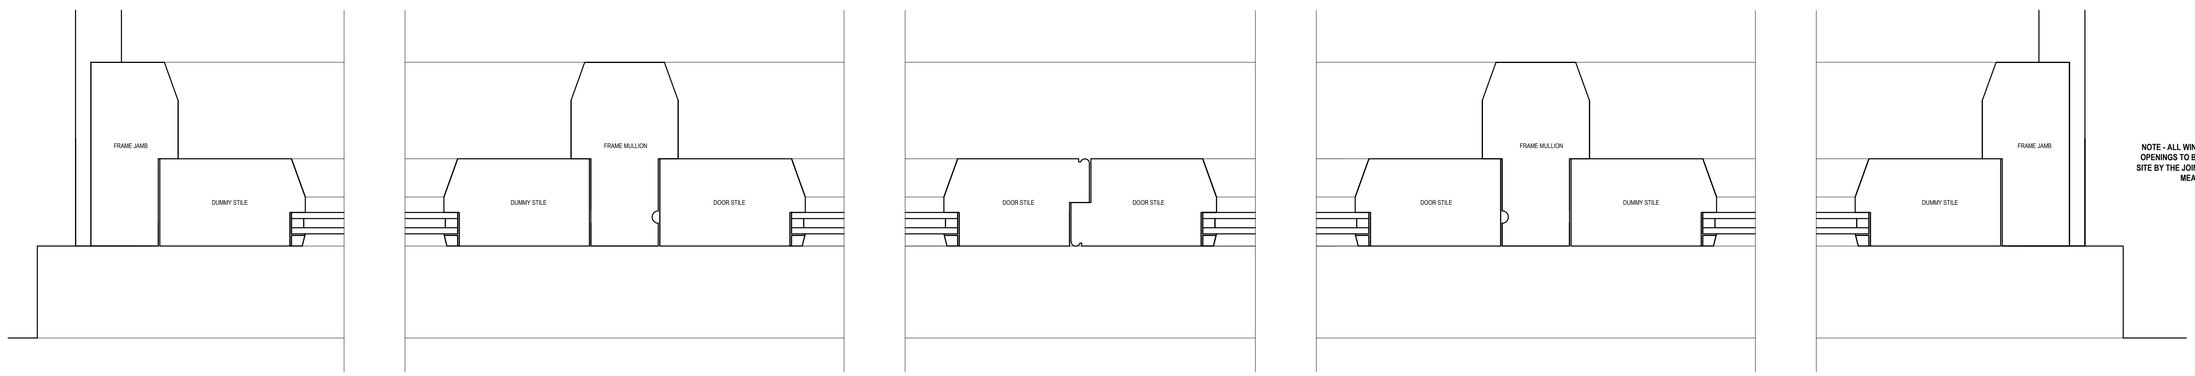

NOTE - ALL WINDOW AND DOOR OPENINGS TO BE MEASURED ON SITE BY THE JOINER AND MADE TO MEASURE

©COPYRIGHT DAVID BAILEY ARCHITECT LTD

NOTES:

BUILDER TO CHECK SETTING OUT DIMENSIONS WITH THE ARCHITECT PRIOR TO CONSTRUCTION AND NOT RELY ON SCALING OFF DRAWINGS.

REV.	DESCRIPTION	DATE	INT.

DAVID BAILEY ARCHITECT LTD
Gillow Fold Farm, 26 Mow Lane, Gillow Heath,
Biddulph, Staffordshire, ST8 6QQ
Tel: 01782 516355 E-mail: davidbailey.architect@btinternet.com

CLIENT: MR. S. DAWSON AND MS. M. SASIAIN,
SNEYD ARMS FARM, BASFORD GREEN,
BASFORD, LEEK, ST13 7ER

SCALE: 1:10 @A1
1:2 @A1

DATE: FEB 2018

DRAWN BY: DB

PROJECT: SNEYD ARMS FARM - CONVERSION OF OUTBUILDING TO HOLIDAY LET

TITLE: JOINERY DETAILS - PROPOSED

JOB NUMBER: 00753

DRAWING NUMBER: 12