
LOCATION PLAN (1:1250 @ A1)

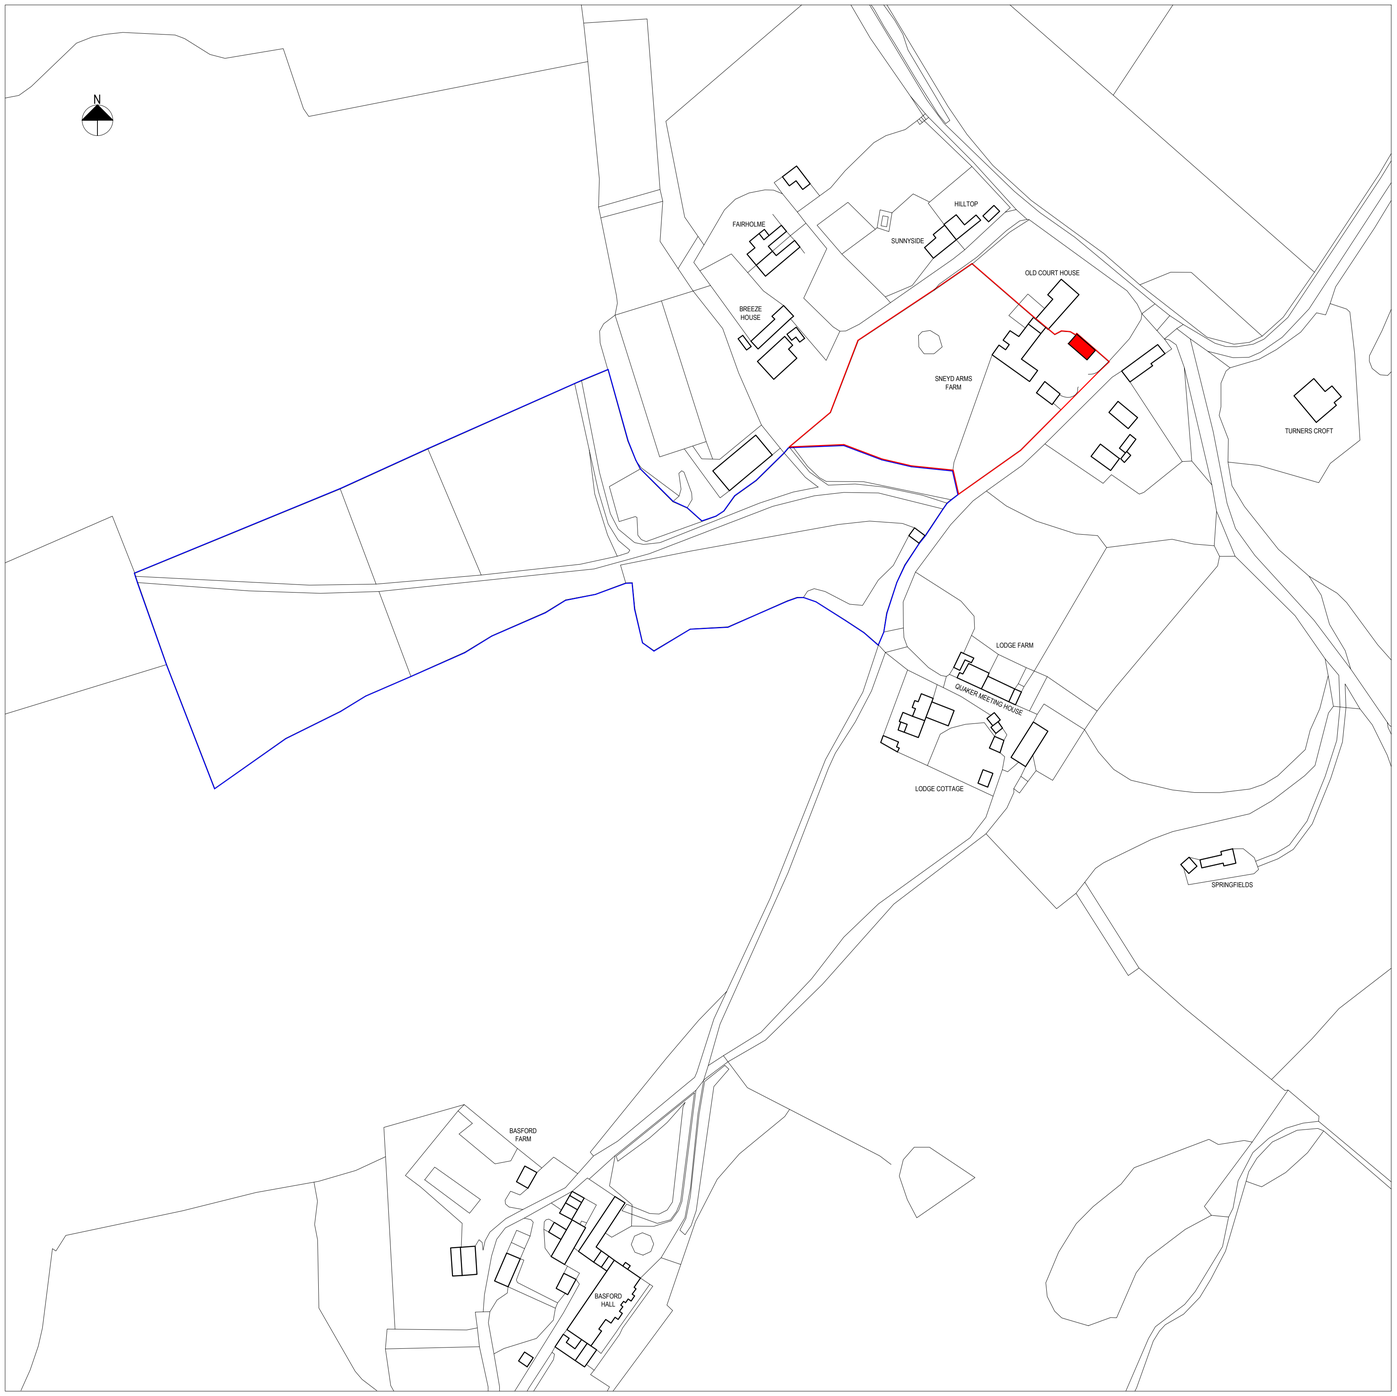

SCALE (LOCATION PLAN)

0 50m 200m

BLOCK PLAN (1:500 @ A1)



SCALE (BLOCK PLAN)

0 20m 80m

NOTES:

BUILDER TO CHECK SETTING OUT DIMENSIONS WITH THE ARCHITECT PRIOR TO CONSTRUCTION AND NOT RELY ON SCALING OFF DRAWINGS.

This Plan includes the following Licensed Data: OS MasterMap Black and White PDF Site Plan by Ordnance Survey National Geographic Database and incorporating surveyed revision available at the date of production. Reproduction in whole or in part is prohibited without the prior permission of Ordnance Survey. The representation of a road, track, or path is no evidence of a right of way. The representation of features as lines is no evidence of a property boundary. © Crown copyright and database rights 2017. Ordnance Survey 0100031673

REV.	DESCRIPTION	DATE	INT.
B	BLOCK PLAN ADDED	JAN 18	DB
A	DETAILS	DEC 17	DB

DAVID BAILEY ARCHITECT LTD
Gillow Fold Farm, 26 Mow Lane, Gillow Heath,
Biddulph, Staffordshire, ST8 6QQ
Tel: 01782 516355 E-mail: davidbailey.architect@btinternet.com

CLIENT: MR. S. DAWSON AND MS. M. SASIAIN,
SNEYD ARMS FARM, BASFORD GREEN,
BASFORD, LEEK, ST13 7ER

SCALE: 1:1250 @A1
1:500 @A1

DATE: DEC 2017

DRAWN BY: DB

PROJECT: SNEYD ARMS FARM - CONVERSION OF OUTBUILDING TO HOLIDAY LET

TITLE: LOCATION PLAN
BLOCK PLAN

JOB NUMBER: 00753

DRAWING NUMBER: 2B