Copyright of this drawing is vested in the Architect and it must not be copied or reproduced without consent. Figured dimensions only are to be taken from this drawing. All contractors must visit the site and be responsible for taking and checking all dimensions relative to their work. Hewitt&Carr Architects Ltd are to be advised of any variation between drawings and site conditions.
CLIENTS ARE ADVISED TO CLARIFY DIMENSIONS WITH THE ARCHITECT PRIOR TO SETTING OUT AND NOT TO SCALE FROM THE DRAWING

Rev.	Drawn	Comments	Date

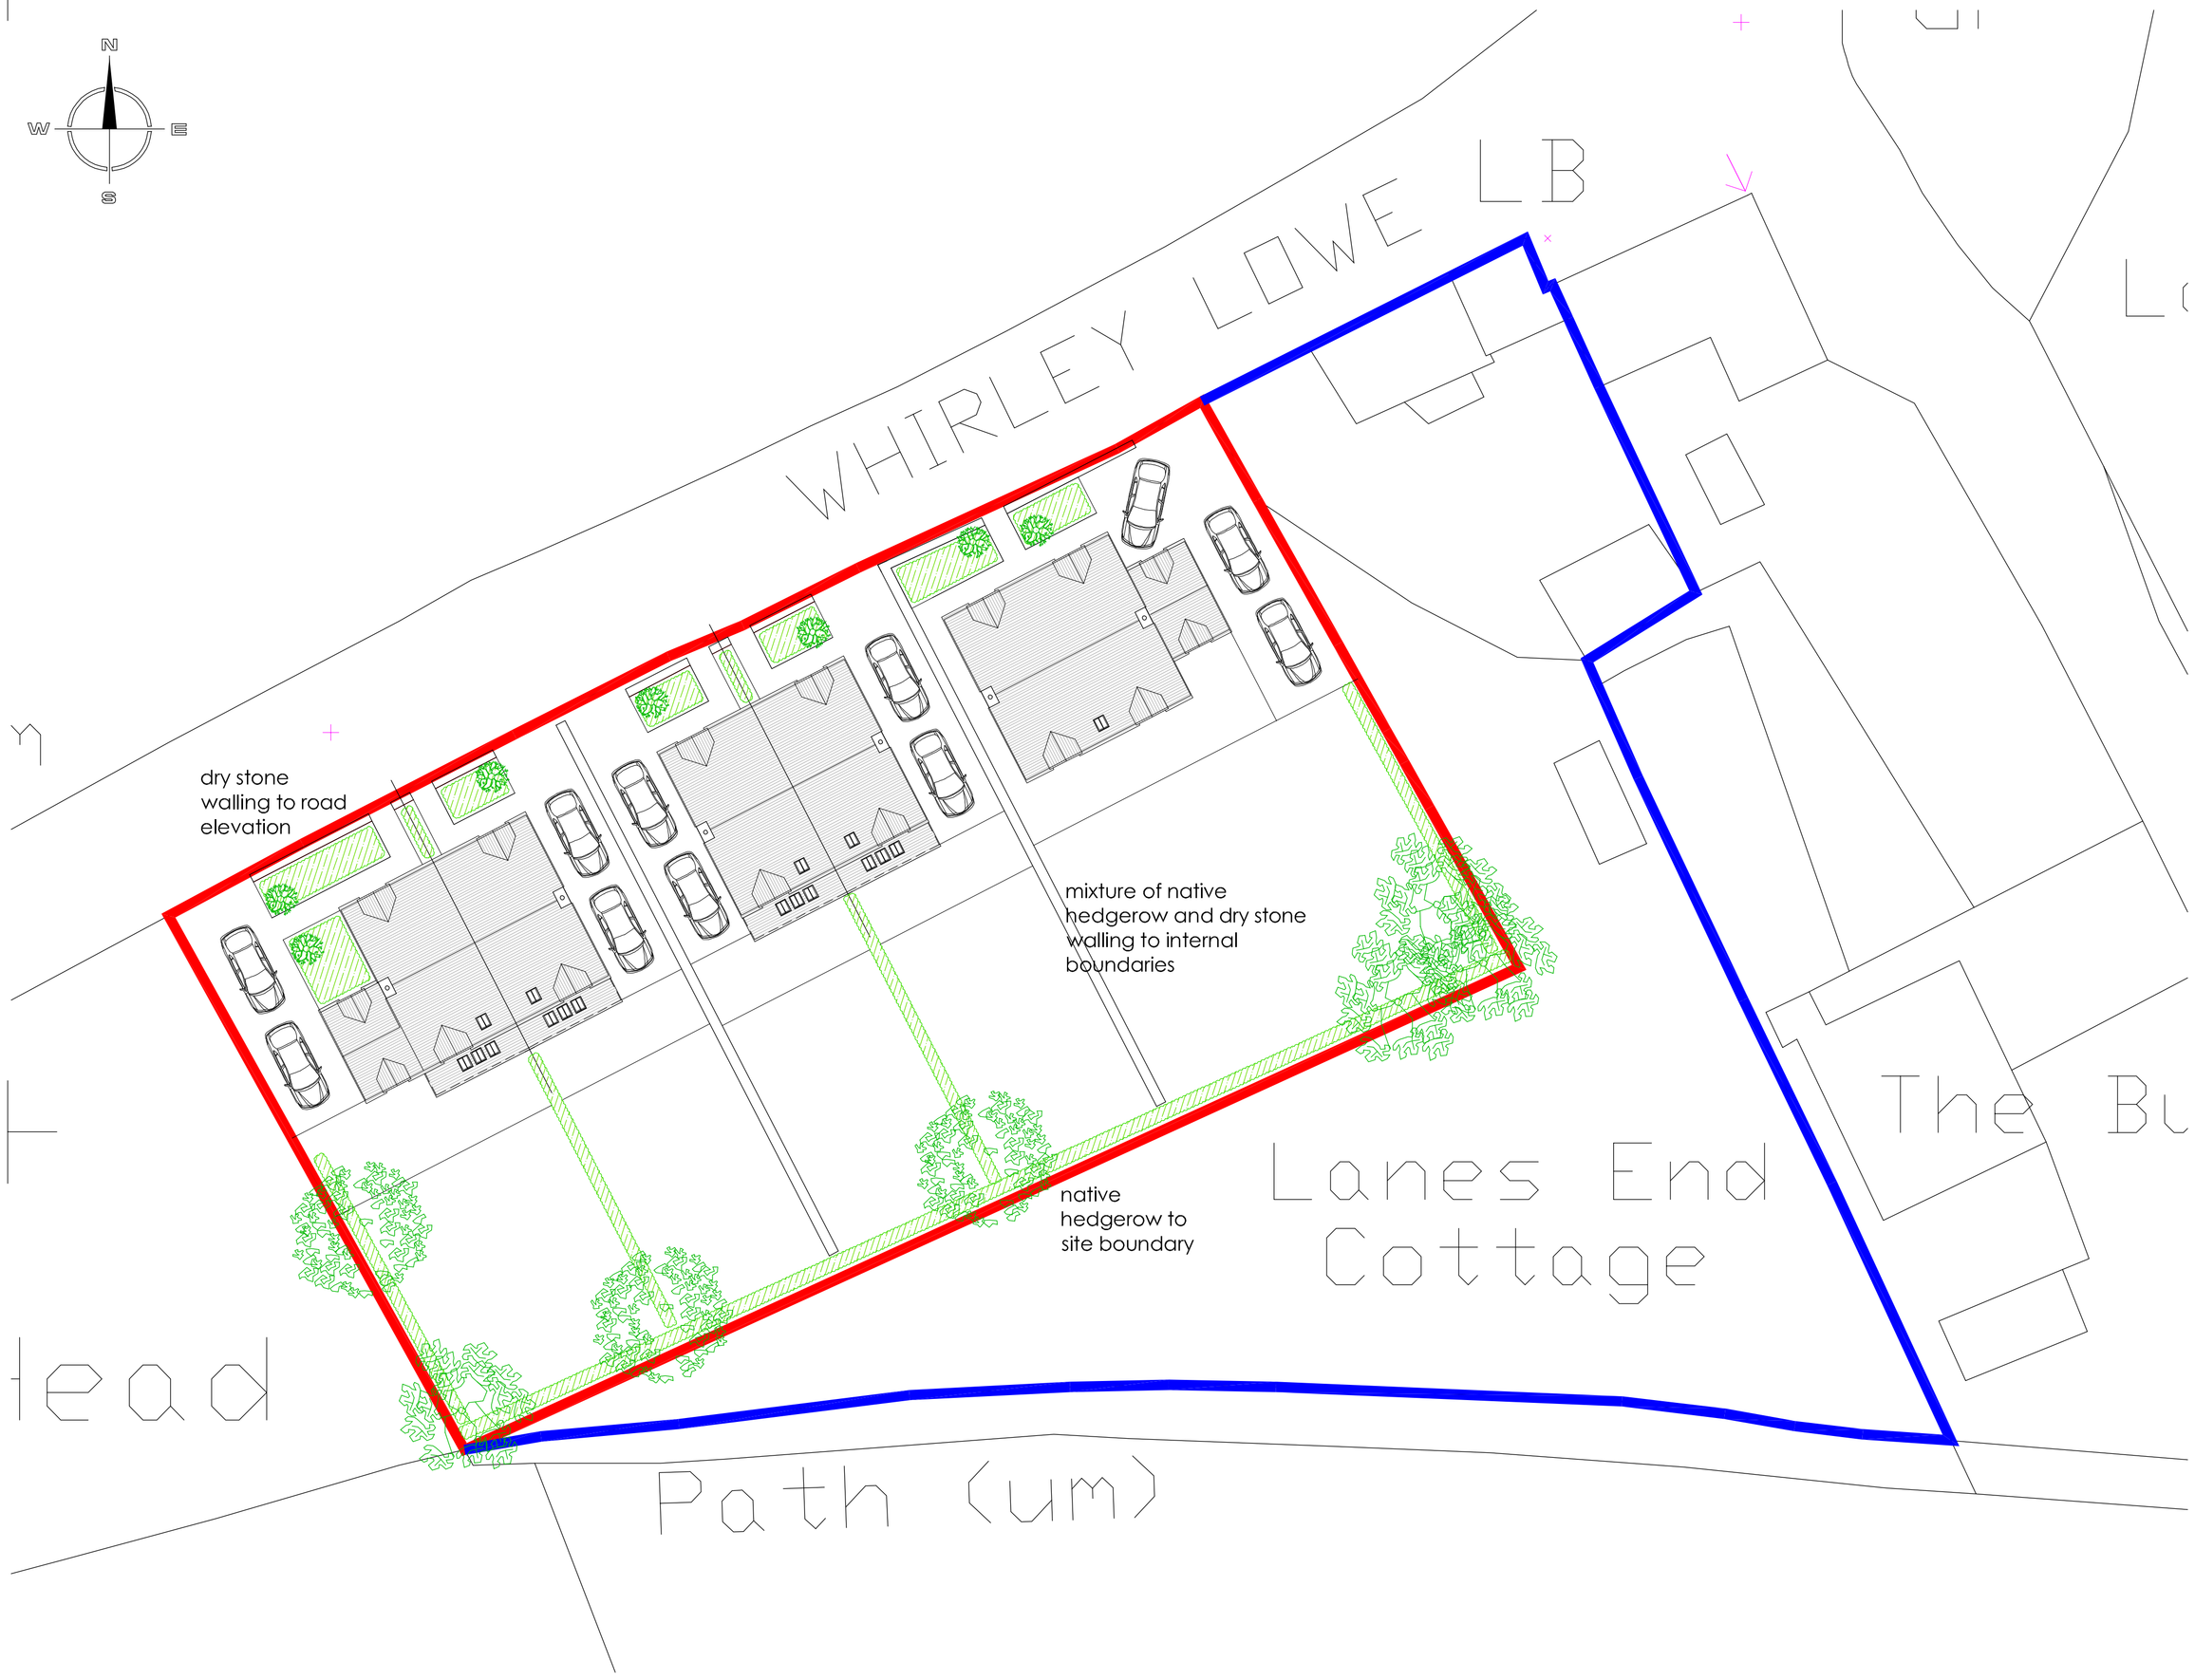

SITE BLOCK PLAN 1:200

Ordnance Survey © Crown copyright 2018 All rights reserved. Licence number 100051789

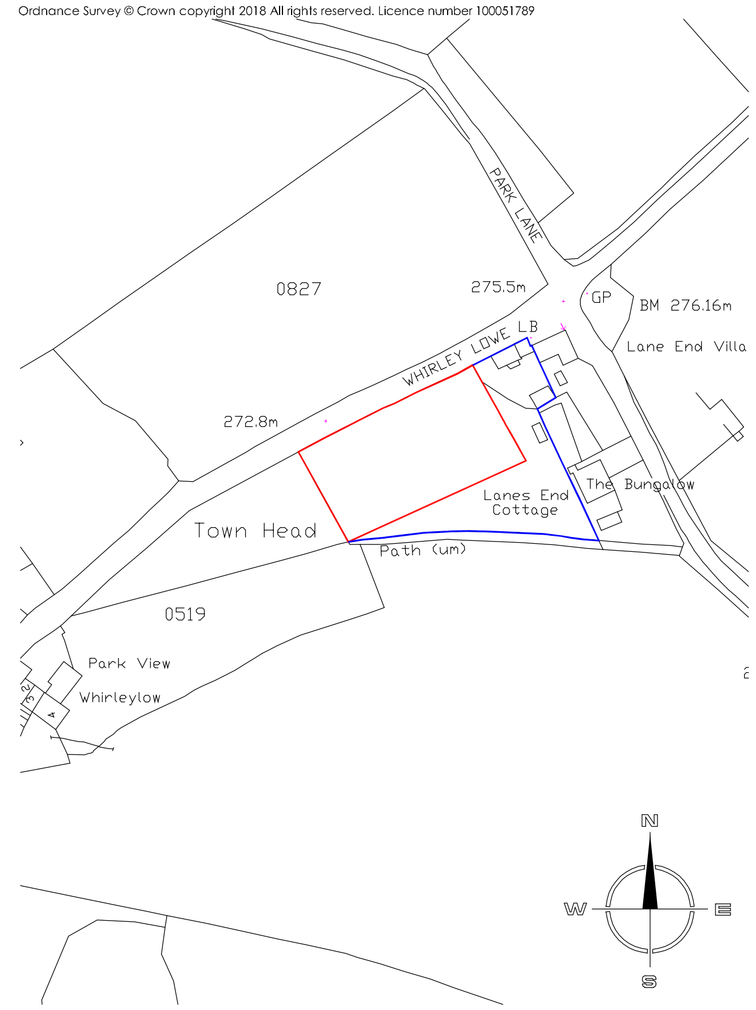

SITE LOCATION PLAN 1:250



INDICATIVE STREET ELEVATION 1:100



INDICATIVE NORTH EAST ELEVATION 1:100



INDICATIVE SOUTH WEST ELEVATION 1:100

Hewitt&Carr Architects
A: 2-4 Cross Street I Cheadle I Staffordshire I ST10 1NP
T: 01538 756888
E: enquiries@hcarchitects.co.uk
W: www.hcarchitects.co.uk

Client
Mrs M Cooke

Project
Land at Lane End Cottage,
Whirley Lowe, Foxt

Title
Site Location Plan, Proposed Block Plan and Indicative Elevations

PLANNING

Status
Planning

Date May 2018 Drawn NJH

Scale @A1 As Stated Checked

Project No Drawing No. Rev
00782_AL(0)01

File Ref: I:\HEF