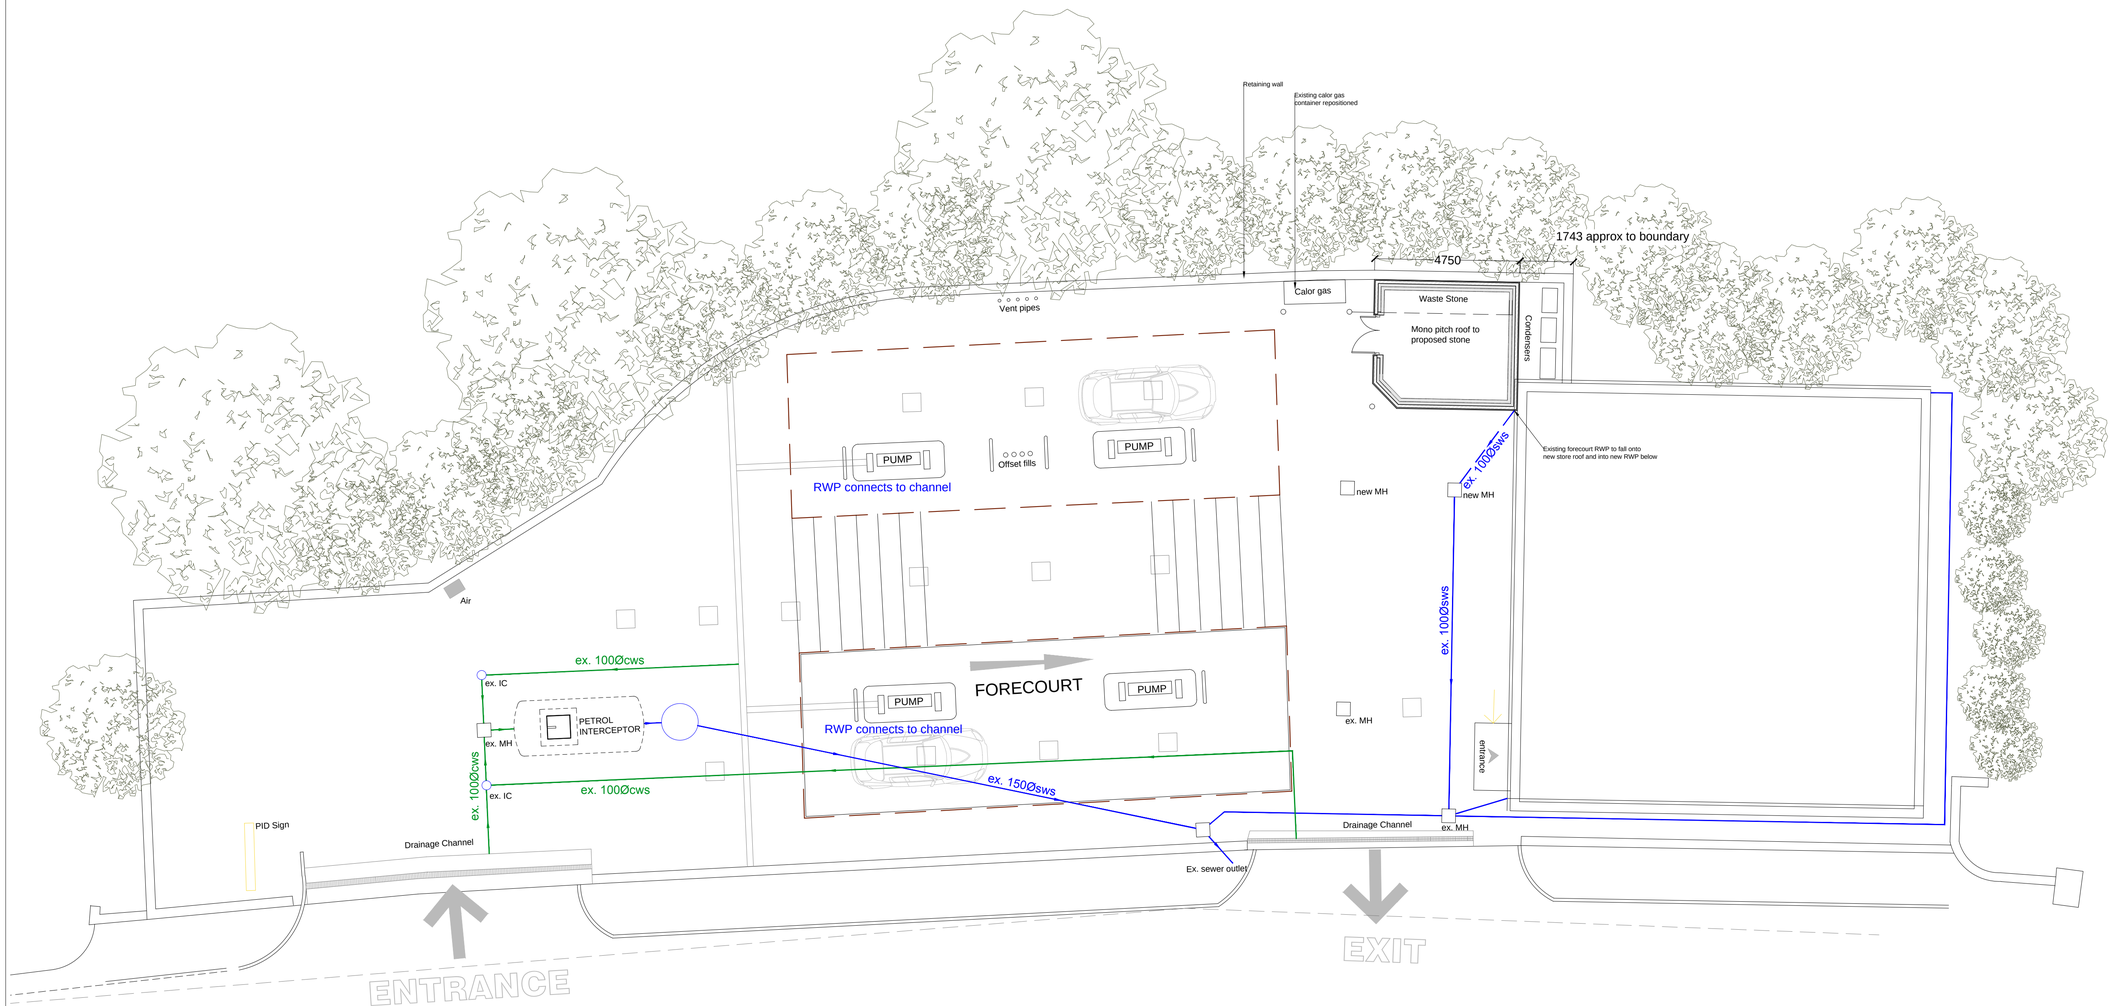

DRAINAGE PLAN 1:100

REVISIONS:

REV	NOTE	DATE
.	.	.

NOTES:

Hard copy prints may not scale accurately. All levels are in metres and dimensions in milimetres and unless specified otherwise. To be read in conjunction with all other relevant drawings and specifications.

ALL MEASUREMENTS TO BE CHECKED ON SITE

SERVICES LEGEND:

EX. SURFACE WATER

NEW SURFACE WATER

CONTAMINATED SURFACE WATER

Number of ducts required is to be confirmed with the shop fit out contractor. All ducts entering the building to be sealed with voc resistant product.
NB: smoke detection will be required to all rooms - supplied & installed by shop fit out contractor.

PLANNING APPLICATION WETLEY ROCKS 2018

CLIENT mpk

PROJECT
PROPOSED STORE INCORPORATING WASTE STORE

ADDRESS
WETLEY ROCKS SERVICE STATION
679 CHEADLE ROAD
STOKE ON TRENT
ST9 0BA

TITLE
DRAINAGE PLAN

SCALE 1:100 @ A1	JOB NO 17752
DRAWN CHRIS CONSTABLE DATE 22.05.2018	DWG NO PA03
CHECKED DATE	REVISION . DATE

ADCOCK ASSOCIATES
ELTA HOUSE, BIRMINGHAM ROAD, STRATFORD UPON AVON CV37 0AQ
enquiries@adcockassociates.co.uk Tel. +44(0)1789 414202 Fax.+44(0)1789 267741

■ DESIGN ■ ARCHITECTURE ■ PROJECT MANAGEMENT ■