
COPYRIGHT IN THIS DRAWING REMAINS WITH
THE RATCLIFF PARTNERSHIP LIMITED

DO NOT SCALE TO ASCERTAIN DIMENSIONS

REV	DATE
+	+

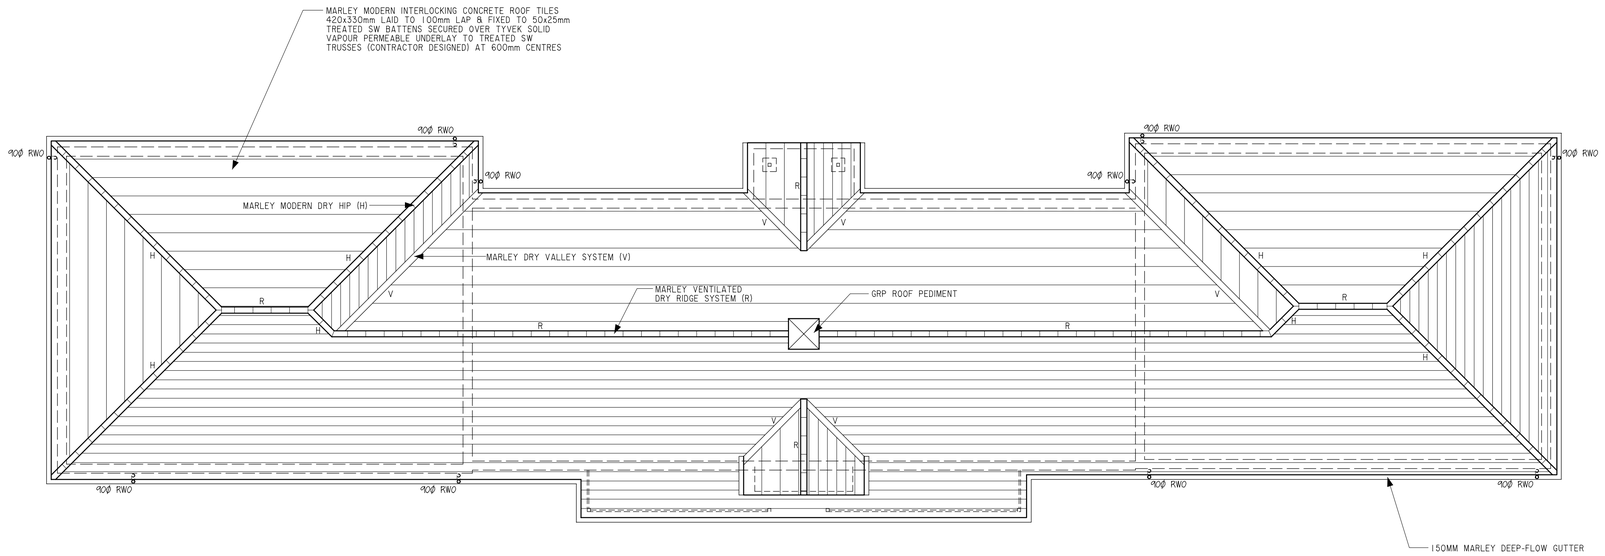

RATCLIFF

CLIENT

LEEK SPORTS VILLAGE,
STAFFORDSHIRE

PROJECT

ALTERATIONS TO
EXISTING PAVILION AT
BIRCHALL PLAYING FIELDS

DRAWING

ROOF PLAN
AS PROPOSED

DRAWING NUMBER	REV
820-016	+
SCALE@A1	DATE
1:100	APRIL 2010
AUTHOR	STATUS
MT	+

CHARTERED ARCHITECTS
PROJECT MANAGERS
INTERIOR DESIGNERS

THE RATCLIFF PARTNERSHIP LIMITED

24 Kennedy Street, Manchester, M2 4BY
Tel: 0161 236 8080 Fax: 0161 228 3599
E-mail: name@ratcliffpartnership.com
Web: www.ratcliffpartnership.com