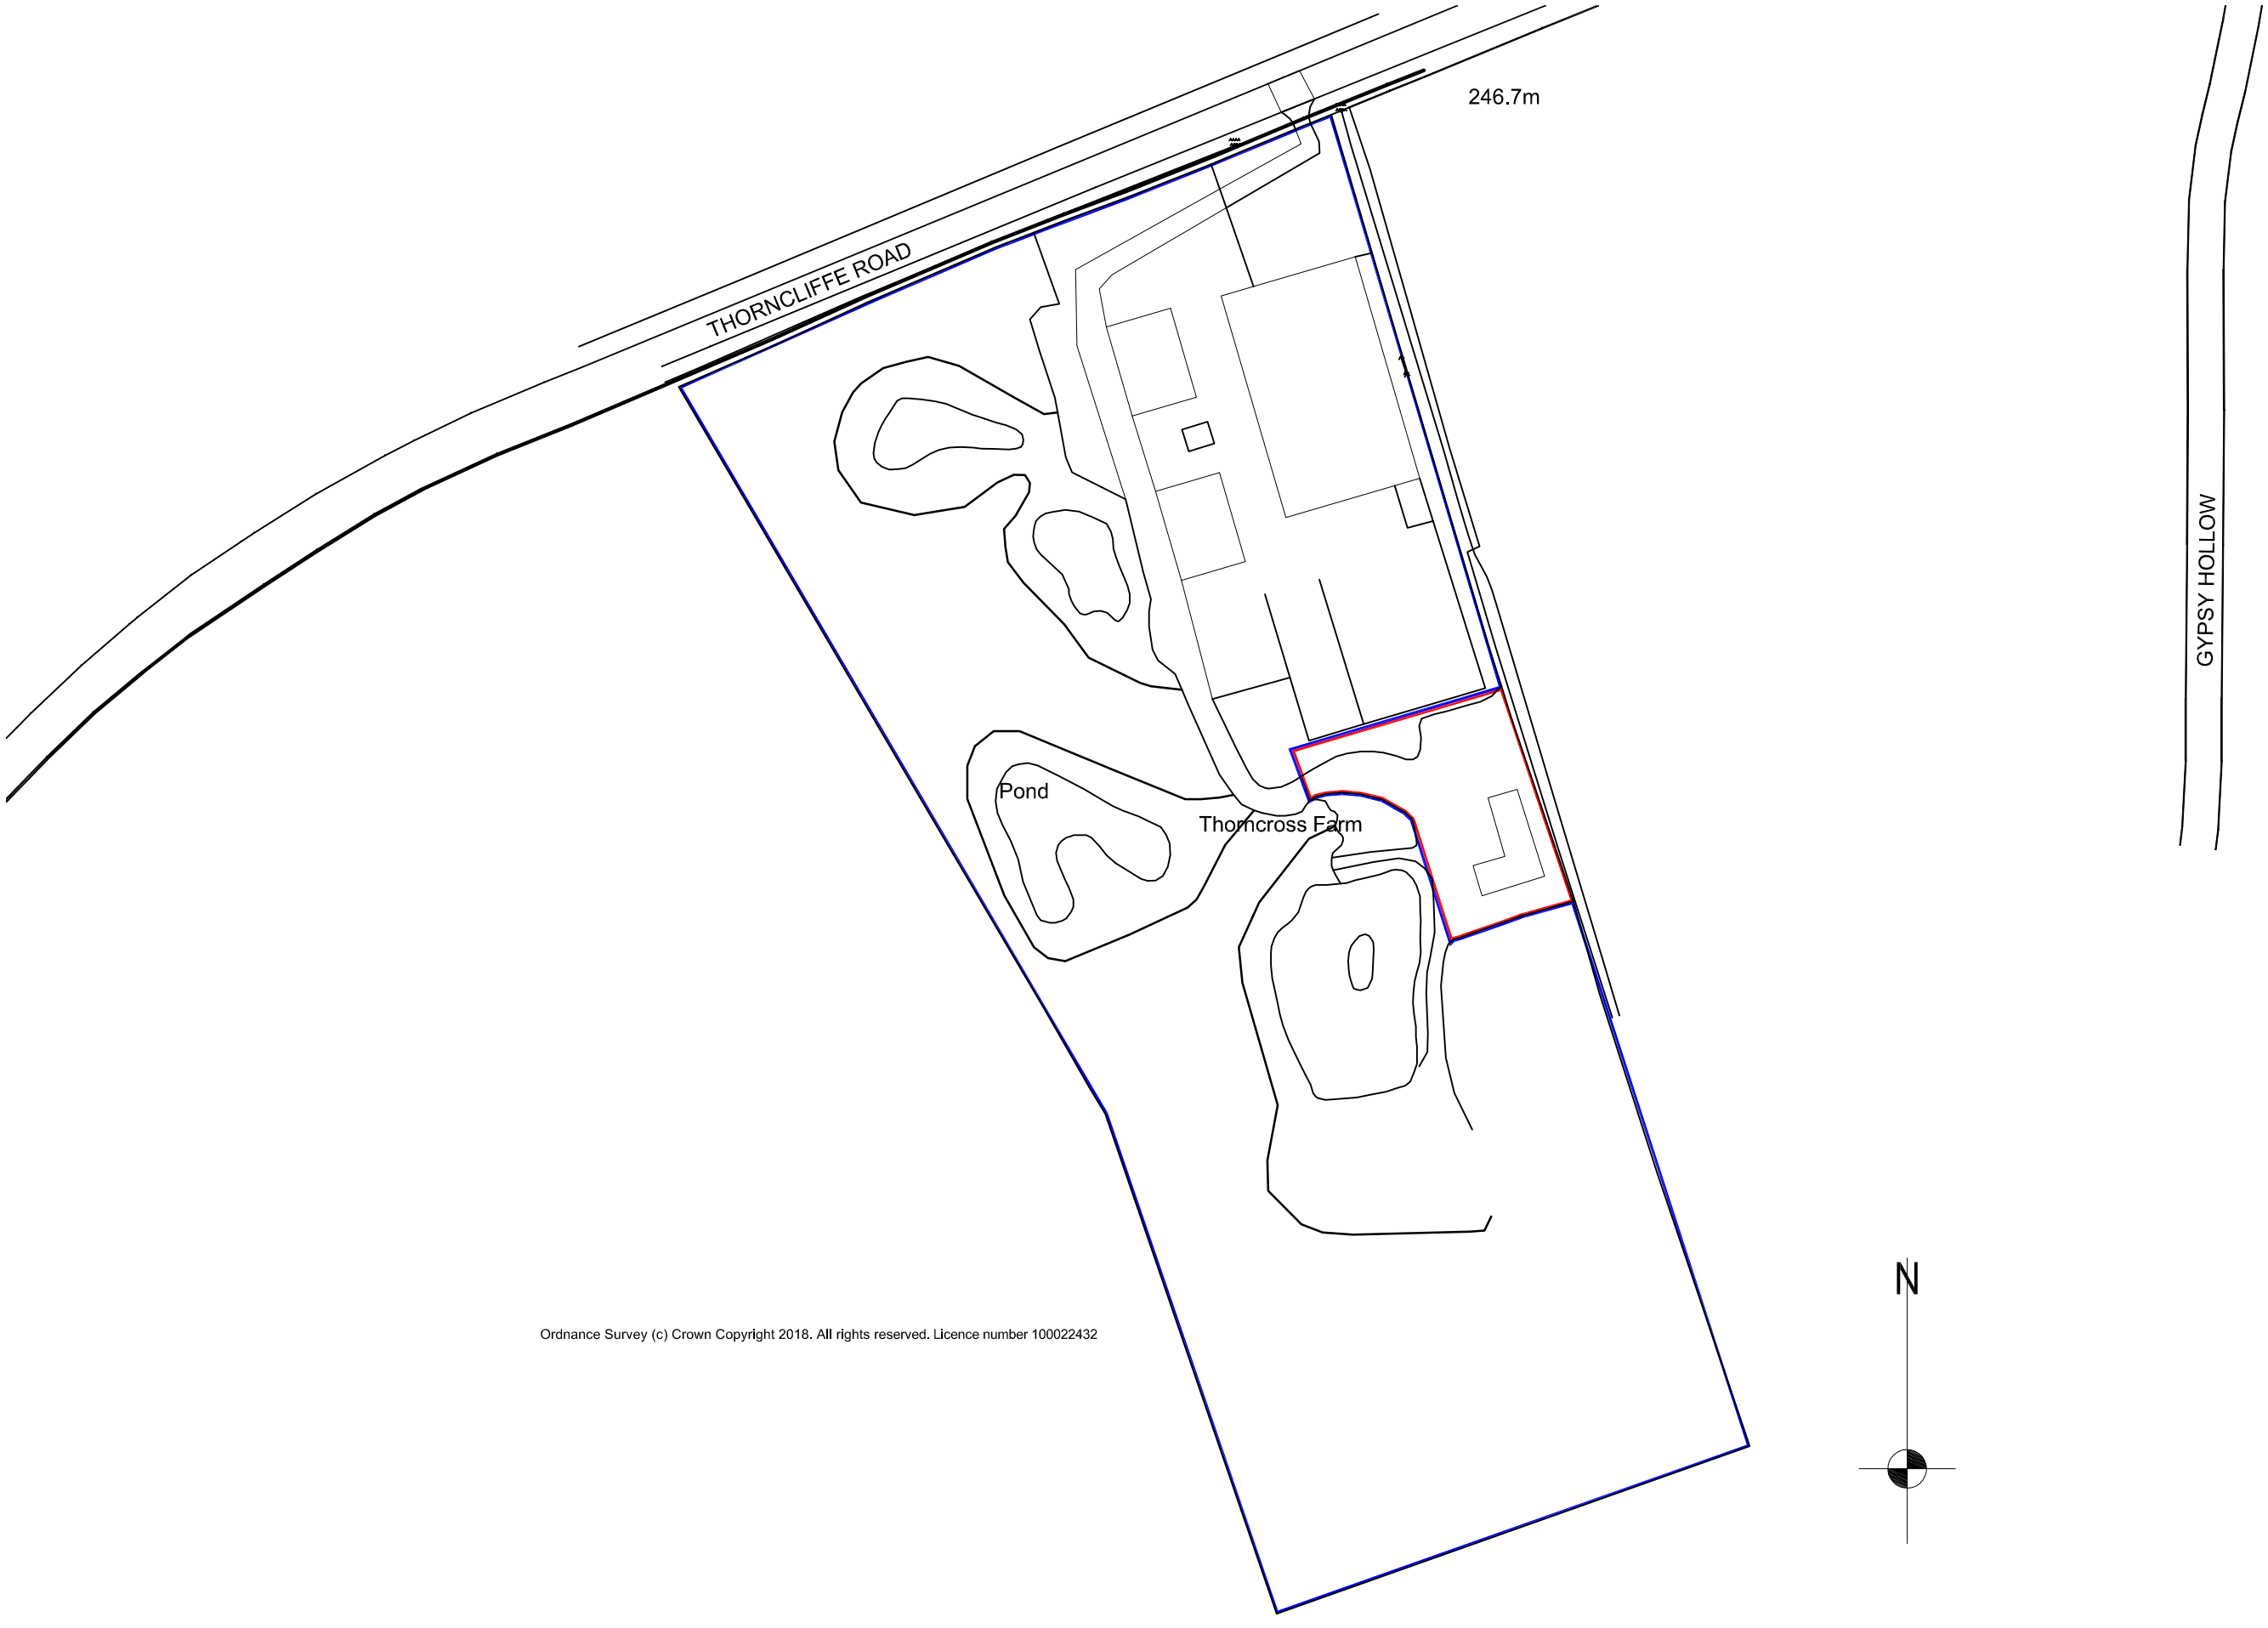


Ordnance Survey (c) Crown Copyright 2018. All rights reserved. Licence number 100022432

job Thorncross Farm, Leek
Proposed Extension

title Location Plan

date	scale	drawn by	dwg. no.	rev.
25.05.18	1/1250 @ A3	..	TF-LP	.

Ian Ankers architecture
Building and Design Consultants
Ryecroft Farm, Rushton Spencer, Macclesfield, SK11 0RP
t 01260 546944
e ian@iankers.co.uk
w www.iankers.co.uk