conifer hedge

stone paving

setts

GARAGE

UTILITY

WC


KITCHEN/DINING

HALL


LOUNGE

CONSERVATORY

GROUND FLOOR PLAN

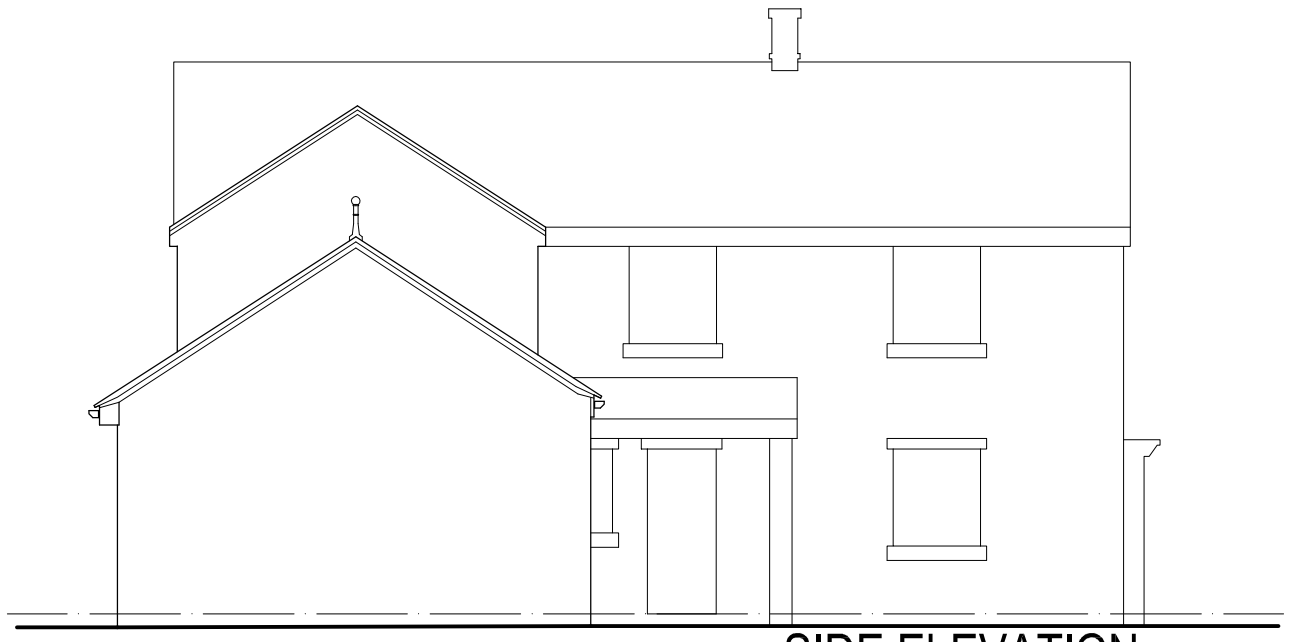

SIDE ELEVATION

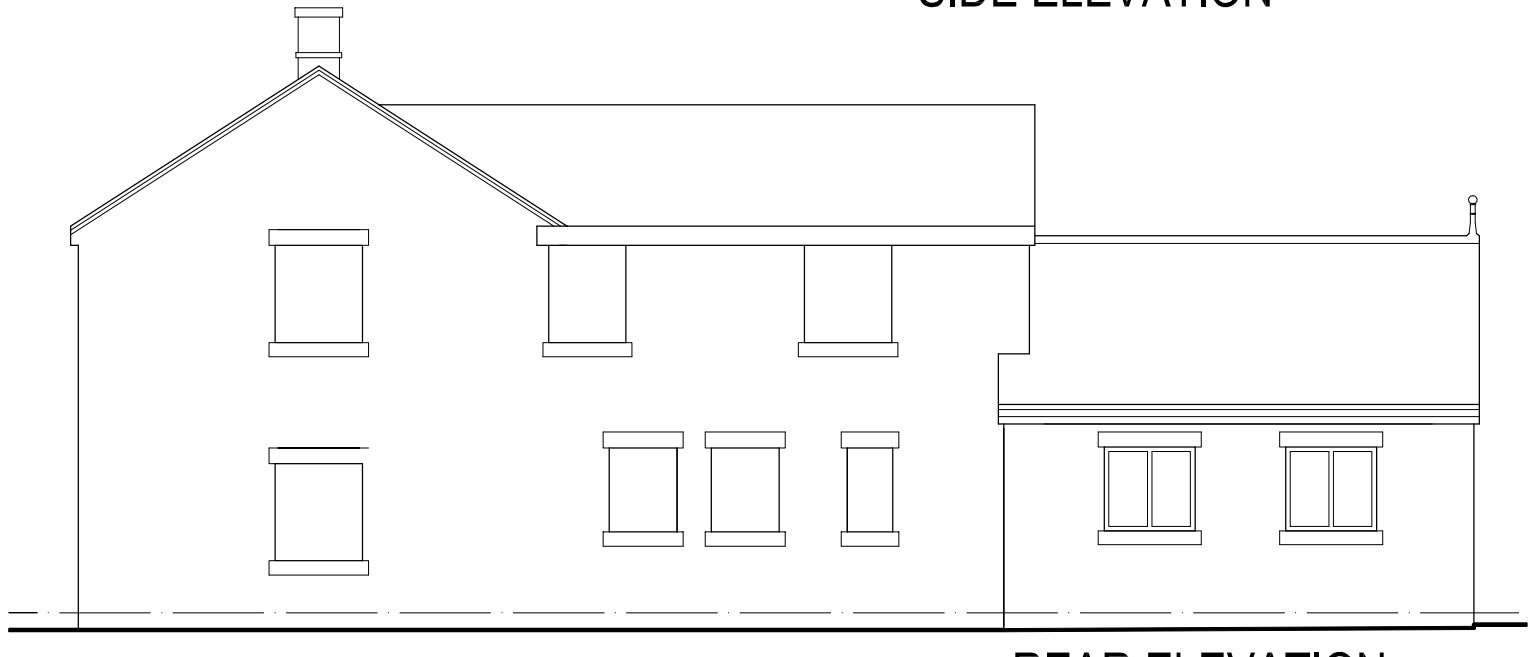

REAR ELEVATION



FRONT ELEVATION

0 1 2 3 4 5m

job	Thorncross Farm, Leek Proposed Extension			
title	Plan and Elevations as Existing			
date 27.03.18	scale 1/100 @ A3	drawn by ..	dwg. no. TF-01	rev. .

Ian Ankers architecture

Building and Design Consultants

Ryecroft Farm, Rushton Spencer, Macclesfield, SK11 0RP

t 01260 546944

e ian@ianankers.co.uk

w www.ianankers.co.uk