job Thorncross Farm, Leek
Proposed Extension

title Plan and Elevations as Proposed


date	scale	drawn by	dwg. no.	rev.
09.05.18	1/100 @ A3	..	TF-04	.

Ian Ankers architecture
Building and Design Consultants
Ryecroft Farm, Rushton Spencer, Macclesfield, SK11 0RP
t 01260 546944
e ian@iankers.co.uk
w www.iankers.co.uk

0 1 2 3 4 5m

Revisions


. . .

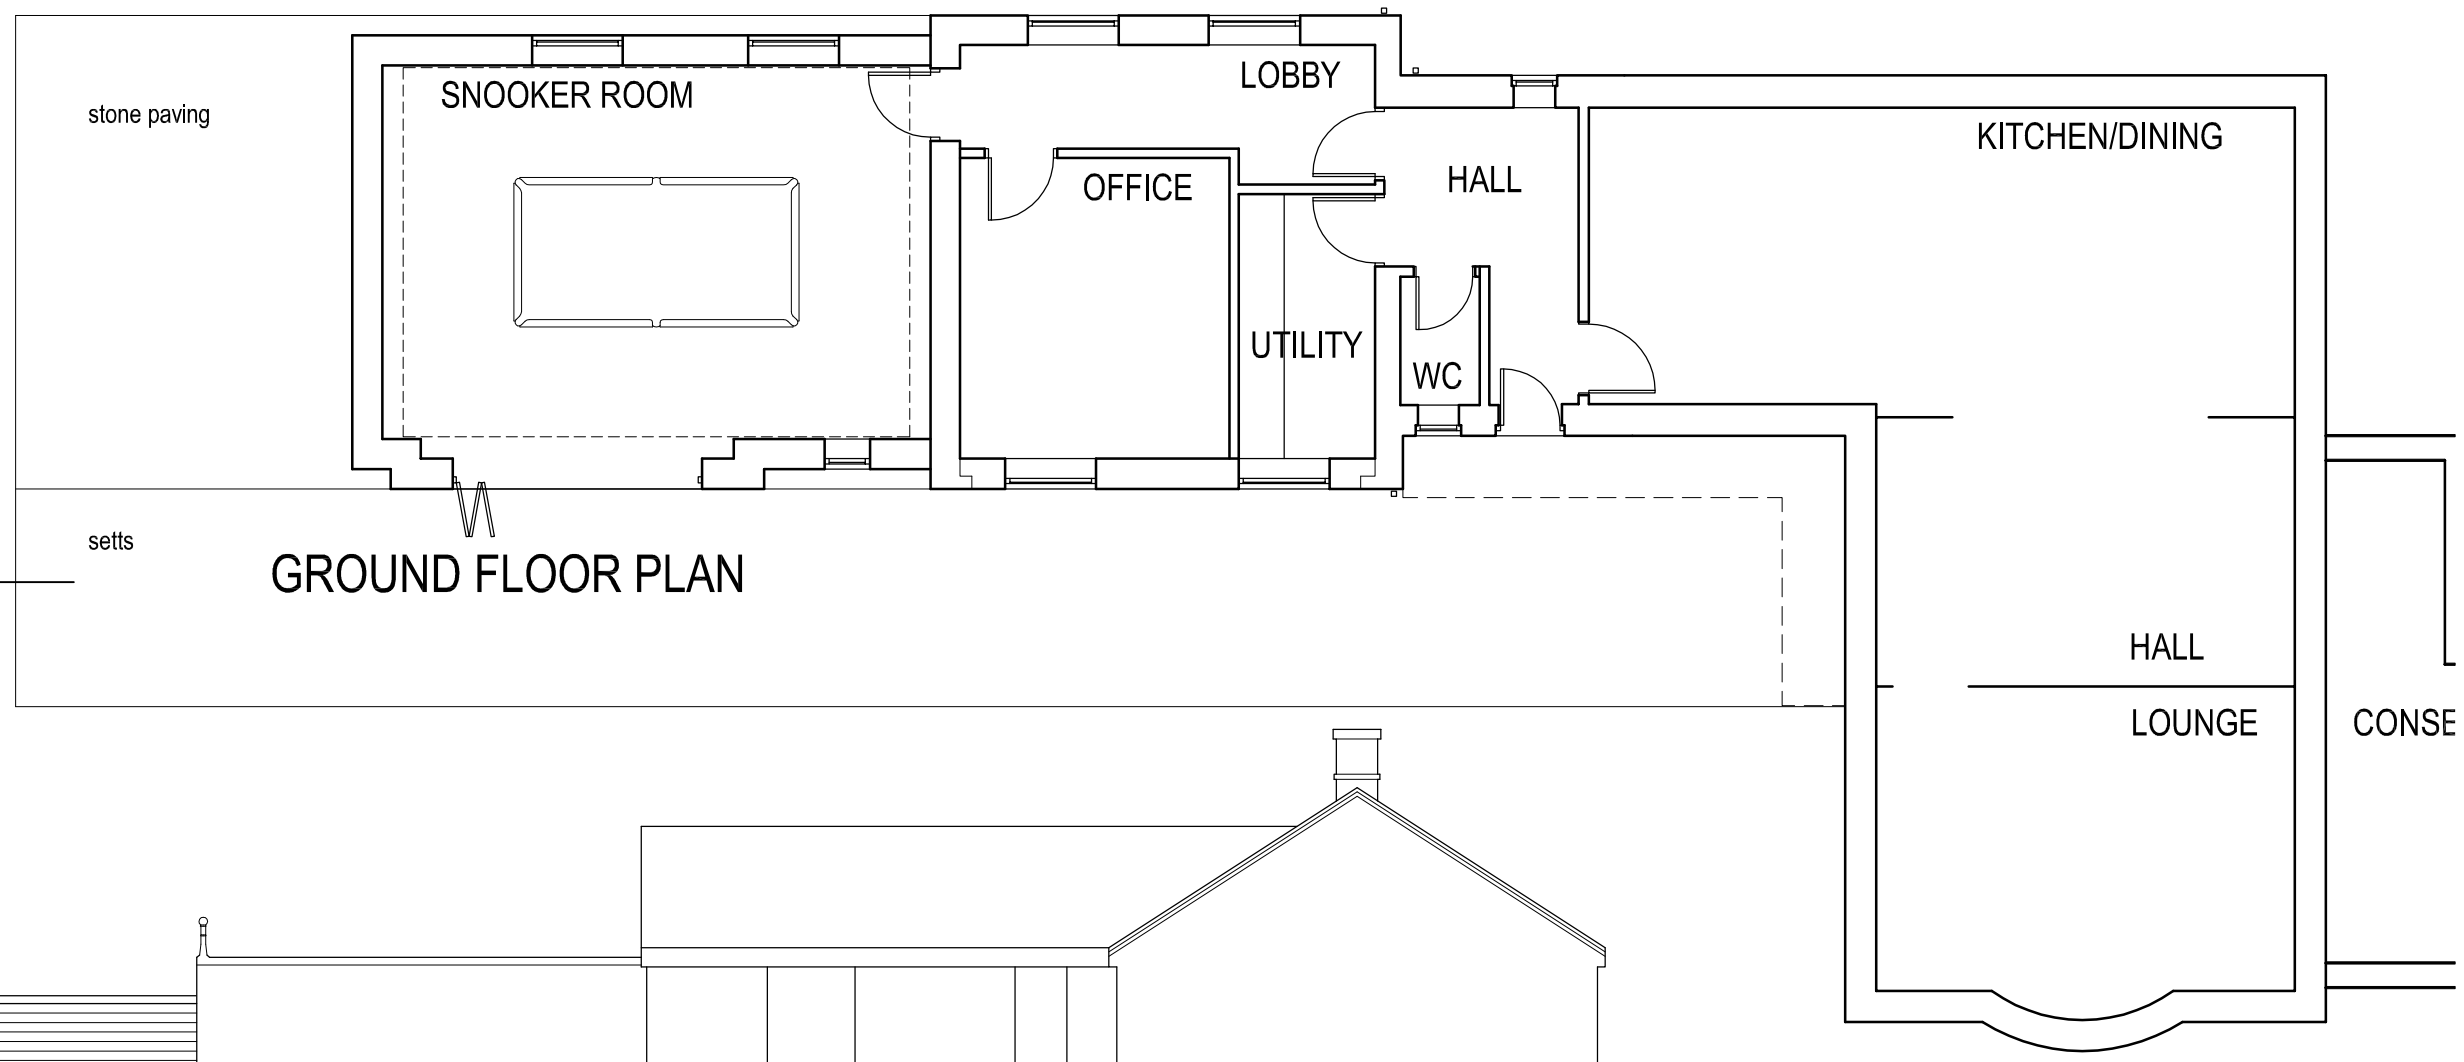


GROUND FLOOR PLAN



FRONT ELEVATION

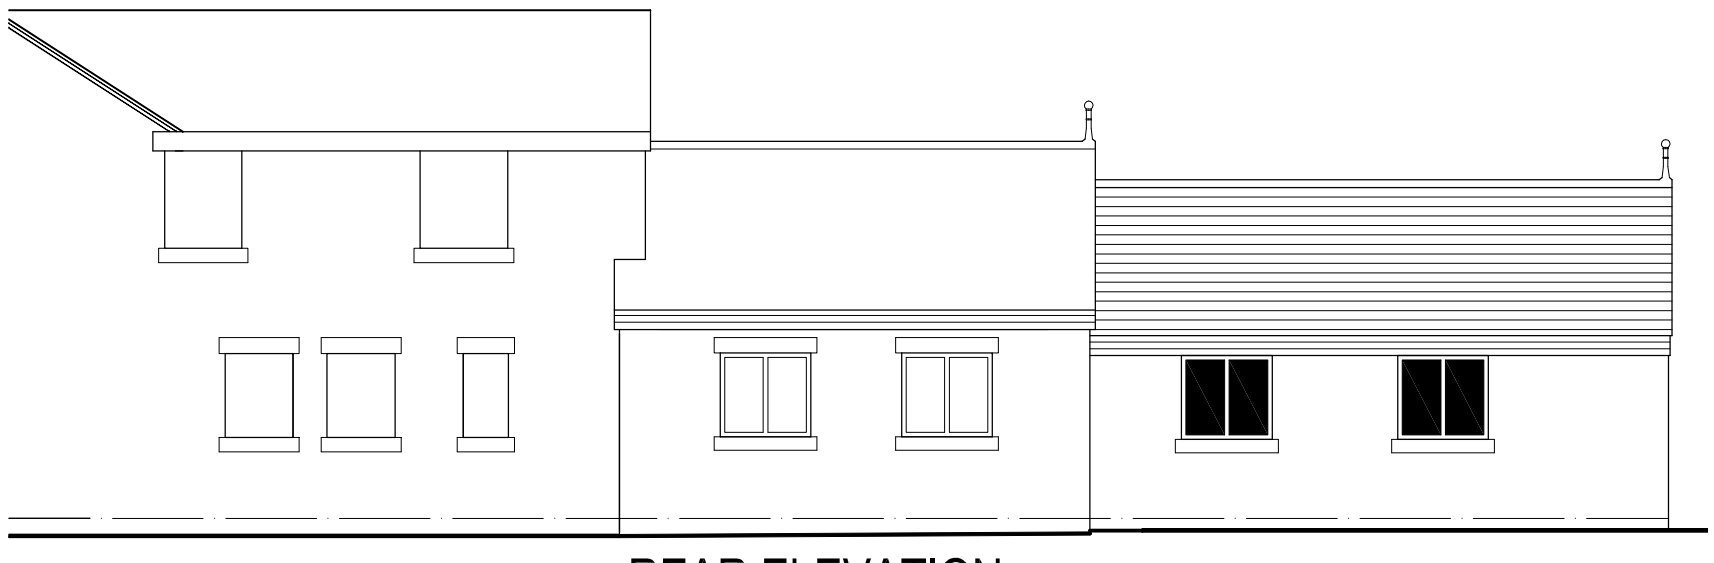

REAR ELEVATION

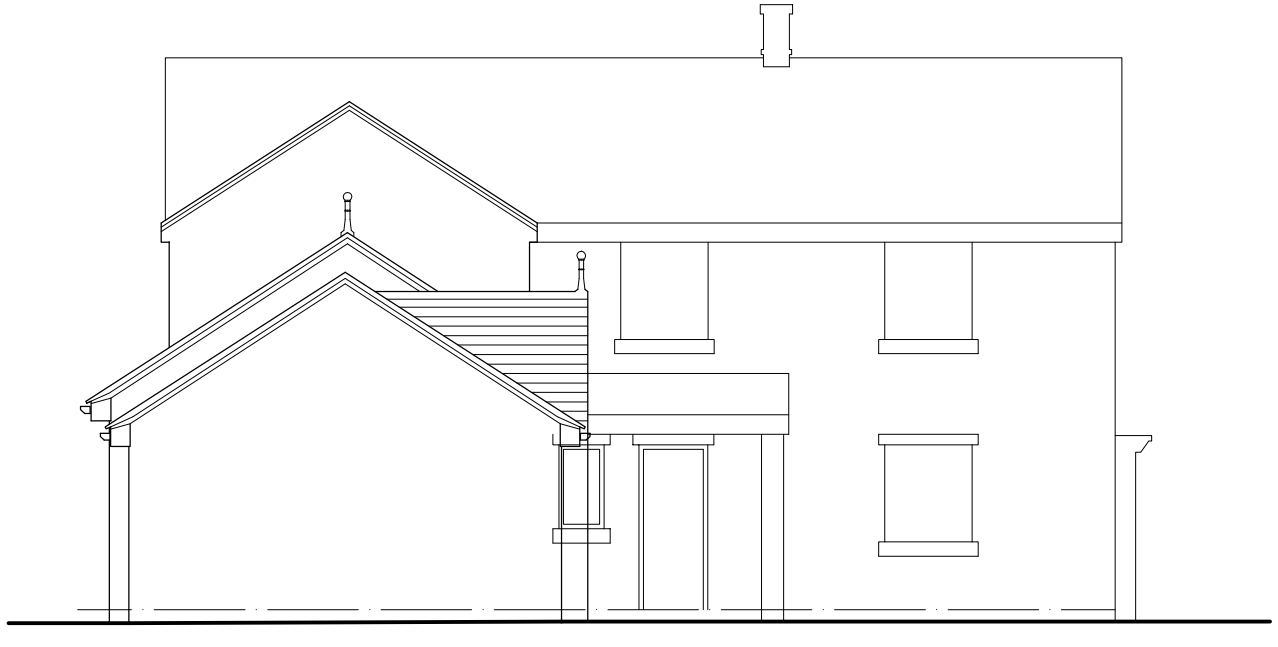

SIDE ELEVATION