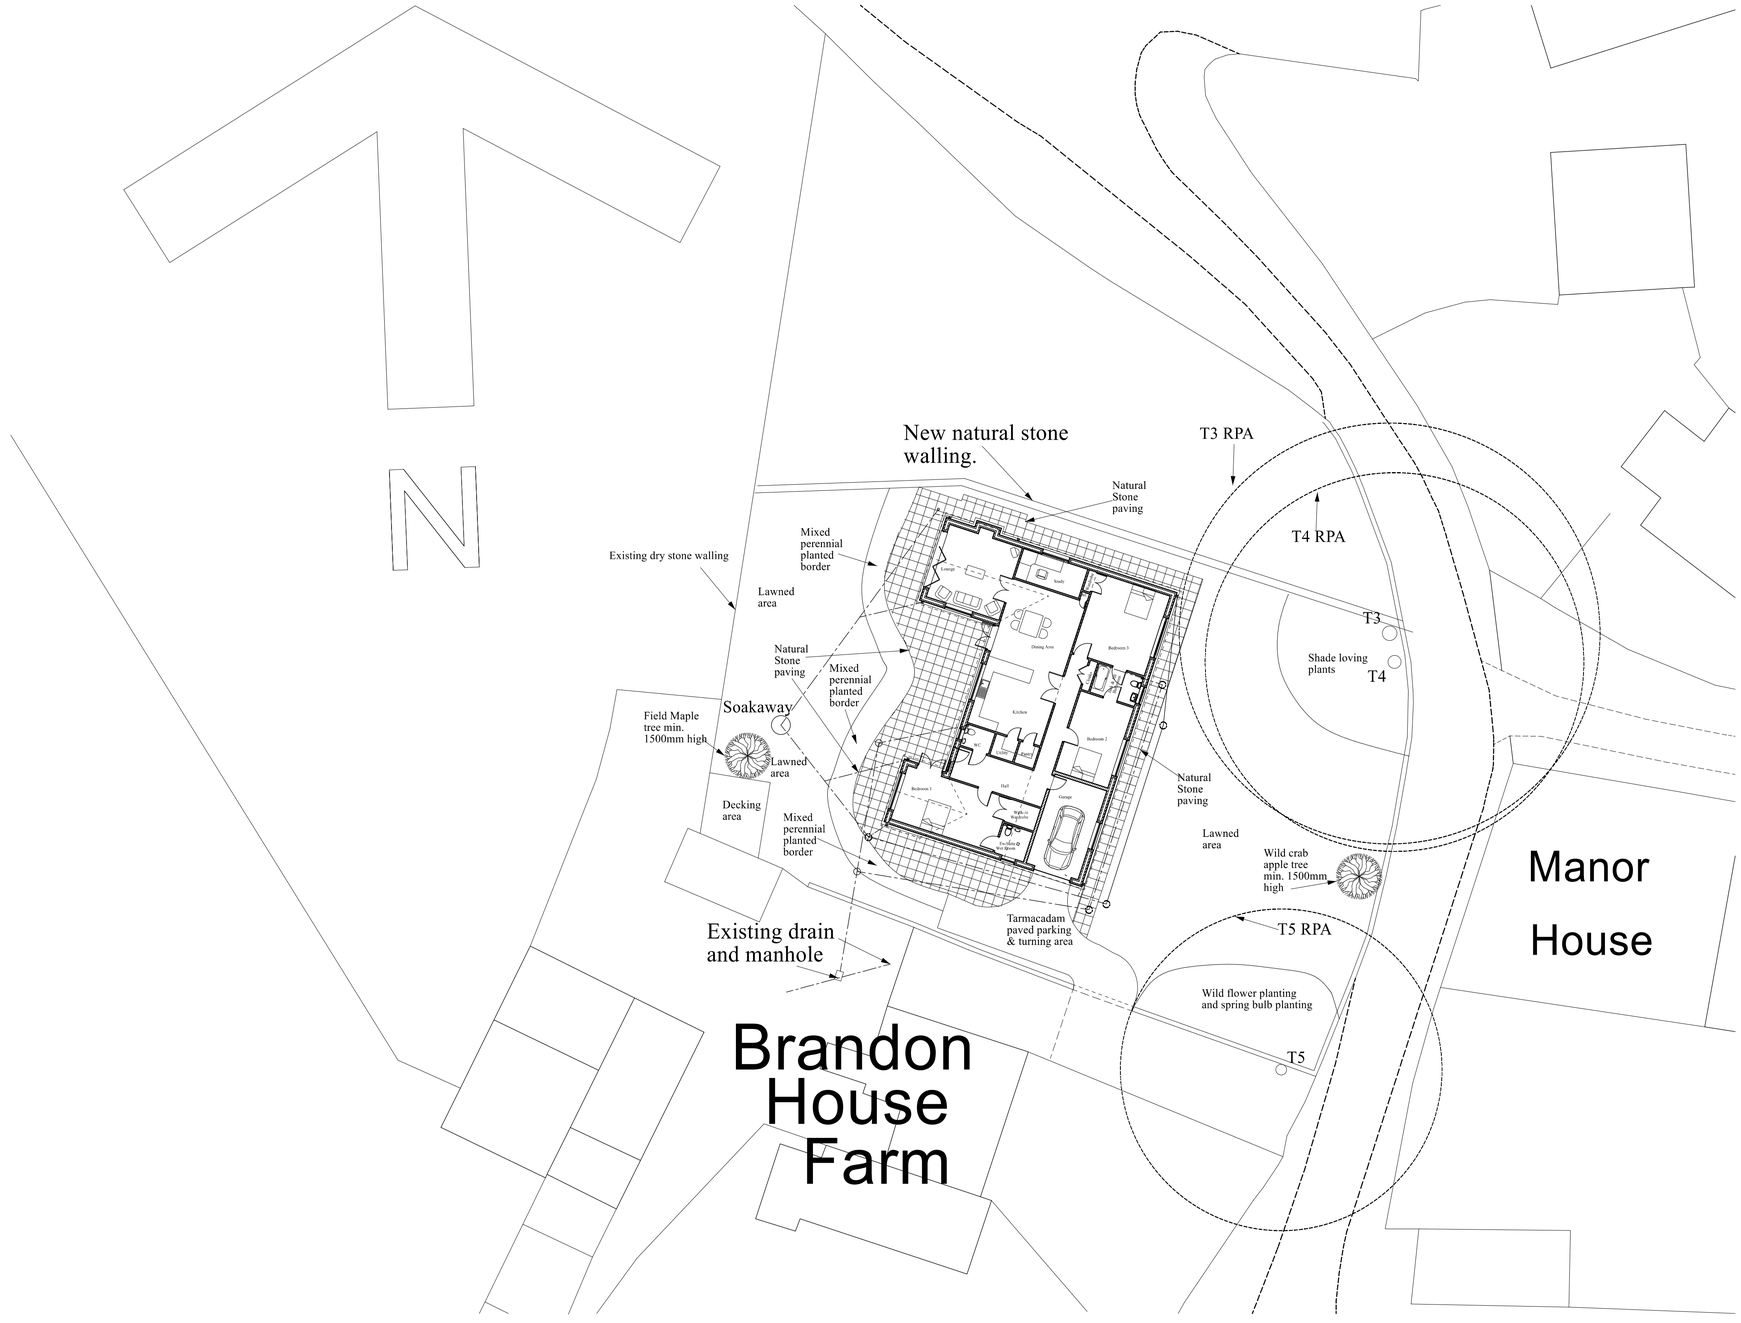


AMENDMENTS:
A 12-02-2018 Entrance drive repositioned.
Boundary fence changed to stone walling.
B 21-05-2018 Paving, planting & landscape added.

PETER & LINDA WARRILOW

DATE DECEMBER 2017

PROPOSED NEW DWELLING

AT
LAND ADJACENT TO
BRANDON HOUSE FARM,
FOXT,
STOKE-ON-TRENT.
ST10 2HN

SCALE: 1:200

DRAWN BY:

MALCOLM SALES
QUANTITY SURVEYORS, DESIGNERS
& BUILDING COST CONSULTANTS
CURCHILL SUITE,
LULWORTH HOUSE,
51, HIGH STREET,
CHEADLE, STOKE-ON-TRENT,
STAFFS. ST10 1AR
TEL: 01538 757233
MOB: 07889 225437
E-MAIL: Malcolm.sales@salesqs.co.uk

SITE PLAN

FOR PLANNING APPLICATION

DRAWING NR. 1703/08/07/B