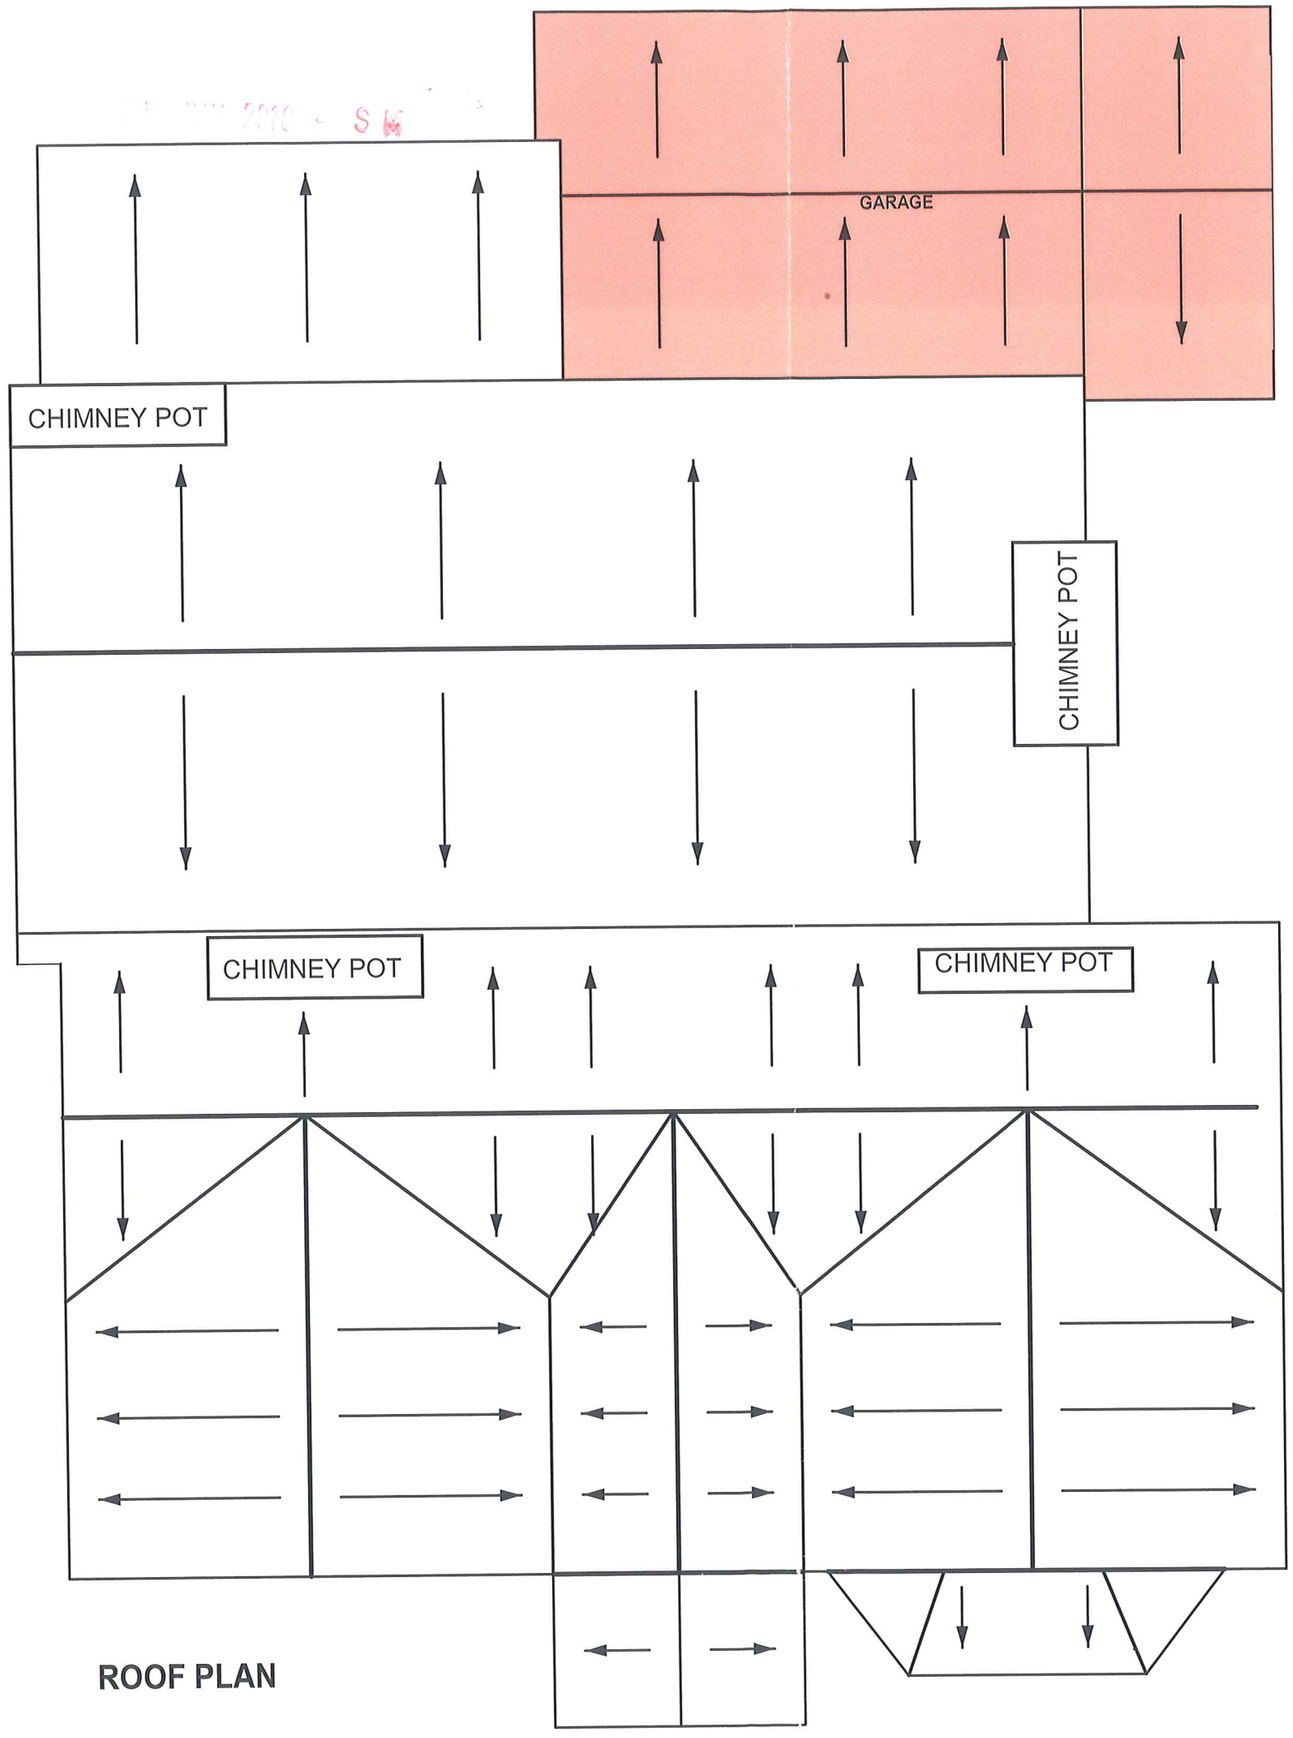

ROOF PLAN

Revision : Date : Details :

wood | goldstraw | yorath

ARCHITECTS QUANTITY SURVEYORS PLANNING SUPERVISORS

Churchill House, Regent Road, Stoke on Trent, ST1 3RH.

Tel:01782 208000 Fax:01782 208712

E-Mail : info@woodgoldstraw.co.uk

Drawing no.		Scale.
2927-06-08		**1:100**
Drawn.	**N.STUBBS**	Revision.
Date.	**JUN 2010**	
Sheet Size.	**A3 SIZE**	

Client.

ST FILUMENAS PRESBYTERY

CAVERSWALL

Project.

1:100 ROOF PLAN

Copyright. Wood Goldstraw & Yorath.

Contractors are to check all dimensions on site and refer any discrepancies to the Architects immediately.