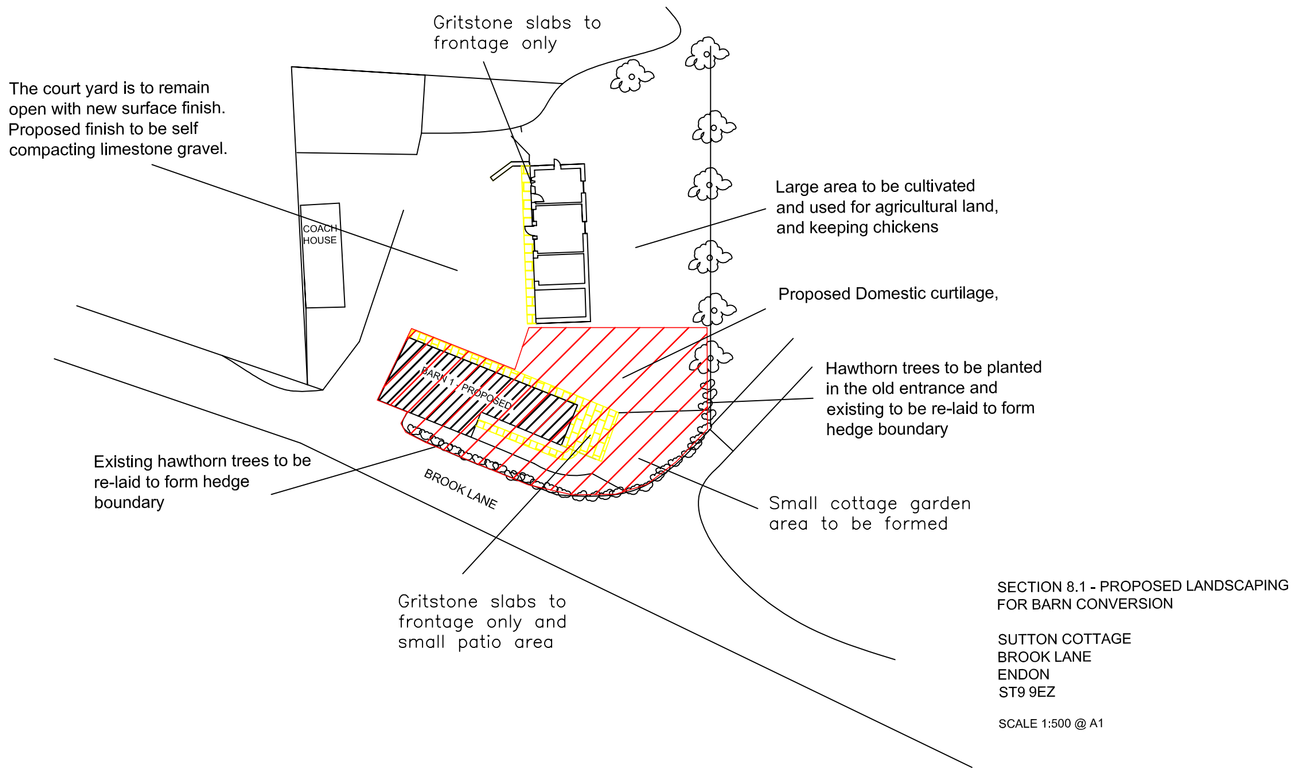

SECTION 8.1 - PROPOSED LANDSCAPING
FOR BARN CONVERSION

SUTTON COTTAGE
BROOK LANE
ENDON
ST9 9EZ

SCALE 1:500 @ A1

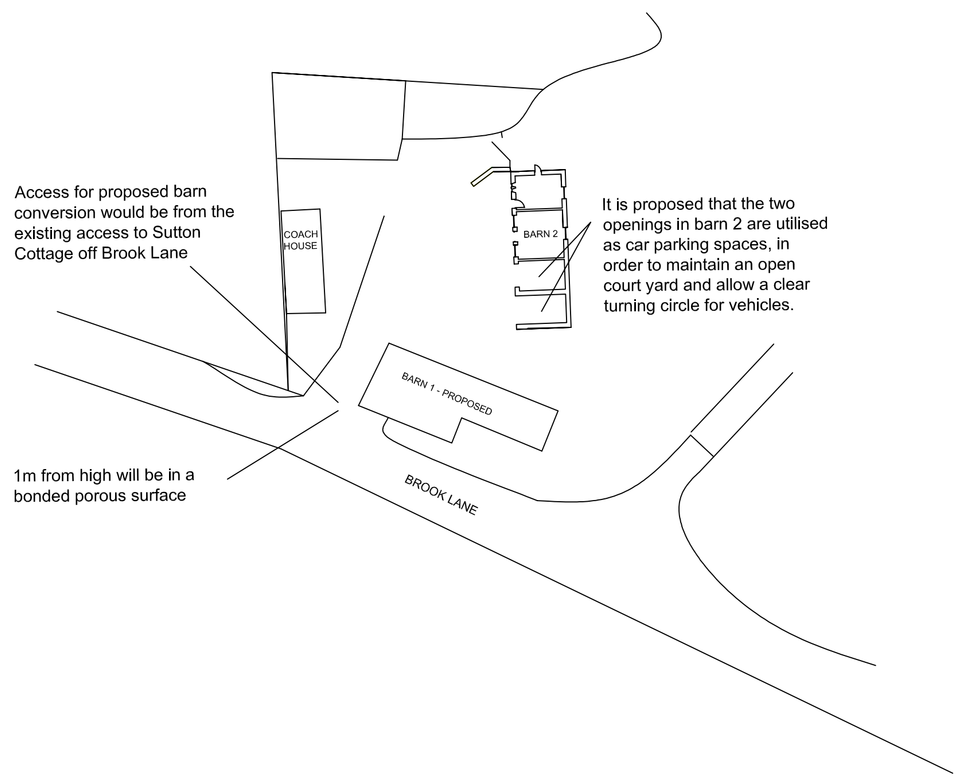

SECTION 8.3 - PROPOSED ACCESS AND
PARKING FOR BARN CONVERSION

SUTTON COTTAGE
BROOK LANE
ENDON
ST9 9EZ

SCALE 1:500 @ A1

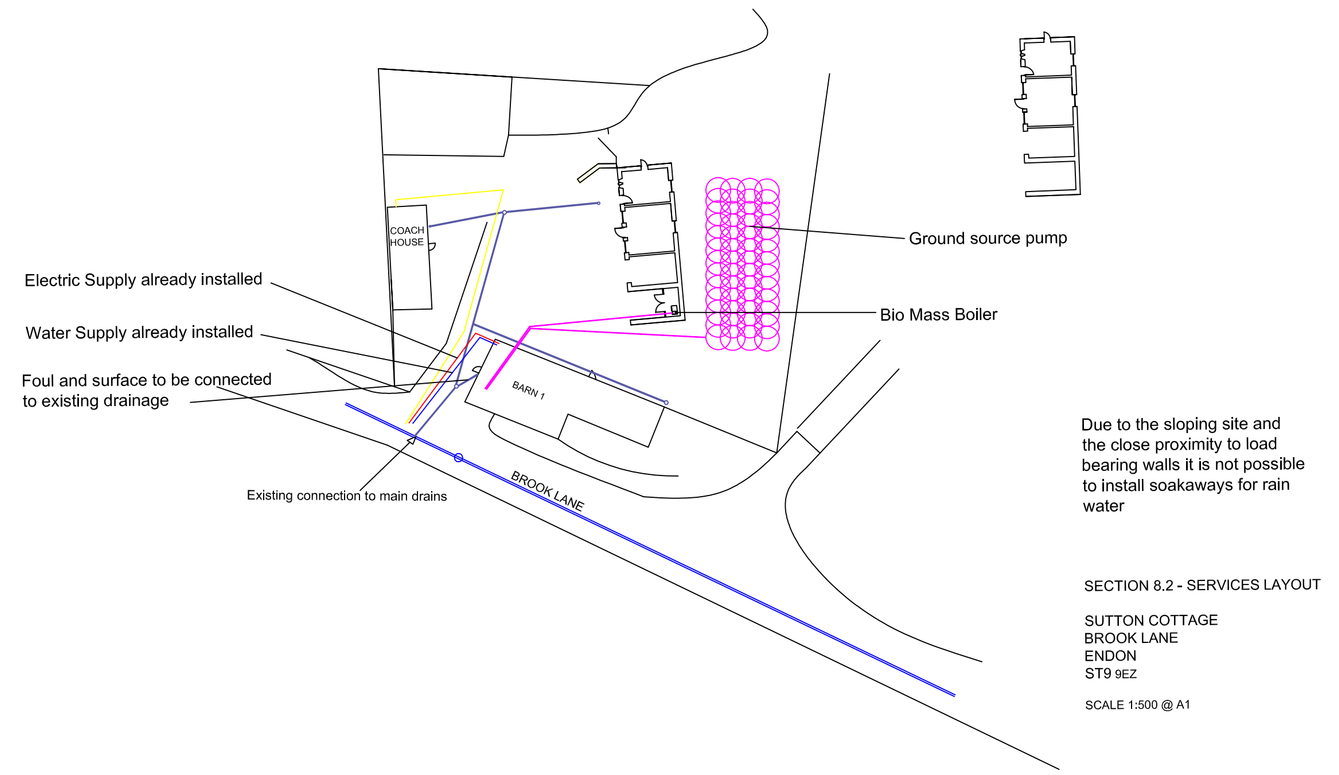

Due to the sloping site and the close proximity to load bearing walls it is not possible to install soakaways for rain water

SECTION 8.2 - SERVICES LAYOUT

SUTTON COTTAGE
BROOK LANE
ENDON
ST9 9EZ

SCALE 1:500 @ A1

N

TITLE.	**Proposed Barn Conversion**		
LOCATION:	**Sutton Cottage, Brook Lane, Endon, ST9 9EZ**		
DRAWING REF:	**Existing and Proposed Site Layouts**		
DRAWING NO.	**D801 - Rev C**	SCALE:	**1:500 @ A1**
DRAWN BY.	DPennington	DATE.	**May 2018**