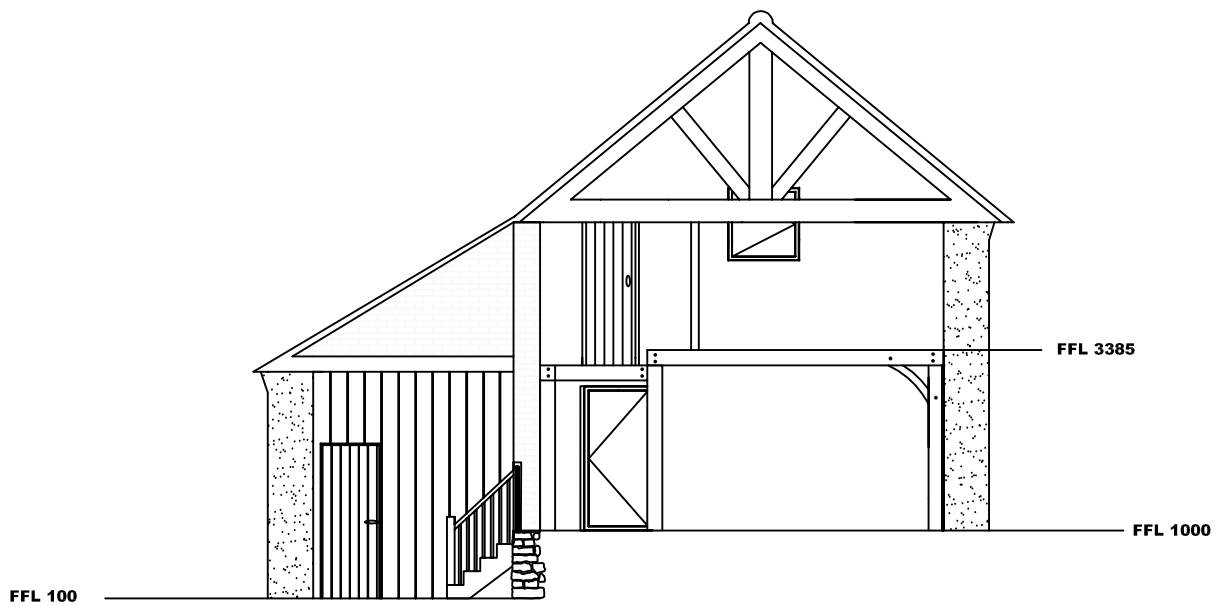


SECTION 1.8 - PROPOSED CROSS SECTION B - B - FLOOR LEVELS

SCALE 1:100 @ A3

TITLE	Proposed Barn Conversion
LOCATION	Sutton Barn, Brook Lane Endon, Stoke on Trent ST9 9EZ
DRAWING REF:	Proposed Floor Levels
SCALE	1:100 @ A3
Drawing No: D201 Rev FL	Date: may 2016