Proposed ground floor plan

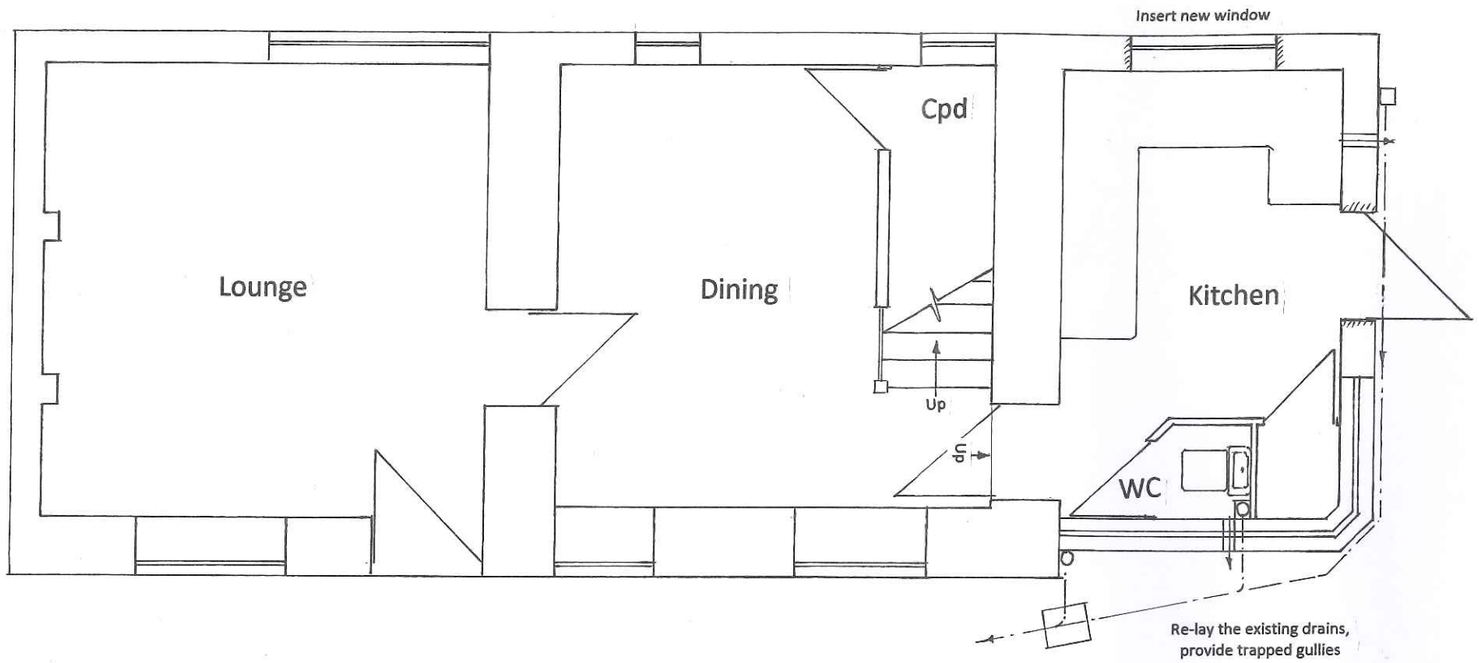

Proposed first floor plan

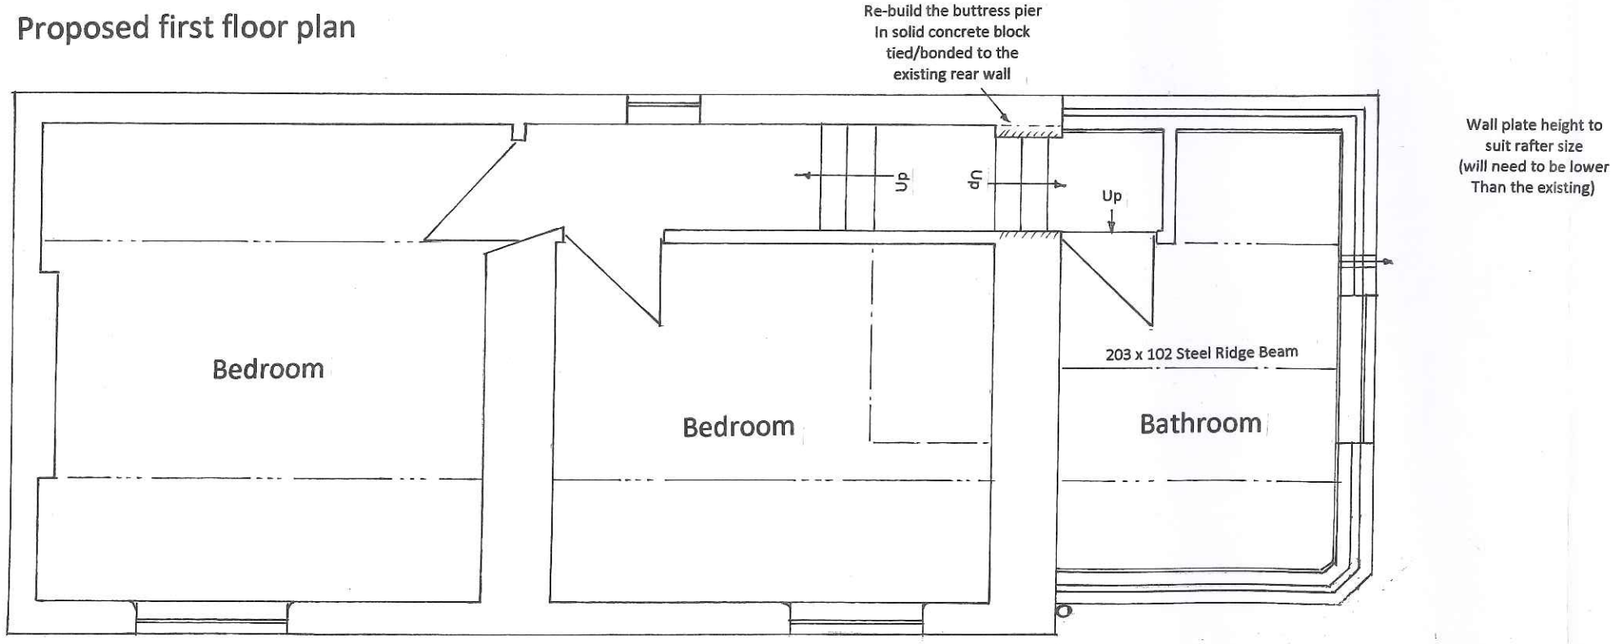

Proposed first floor extension at
40 High Street, Kingsley, Staffs, ST10 2AE
Proposed ground & first floor plan Scale : 1:50

Note : all dimensions given are approximate

Plans Made Simple Tel : 01283 702452 or 07582 484723 Email : gouldina@hotmail .co.uk