
Copyright of this drawing is vested in the Architect and it must not be copied or reproduced without consent. Figured dimensions only are to be taken from this drawing. All contractors must visit the site and be responsible for taking and checking all dimensions relative to their work. Hewitt&Carr Architects Ltd are to be advised of any variation between drawings and site conditions.
CLIENTS ARE ADVISED TO CLARIFY DIMENSIONS WITH THE ARCHITECT PRIOR TO SETTING OUT AND NOT TO SCALE FROM THE DRAWING


Rev.	Drawn	Comments	Date

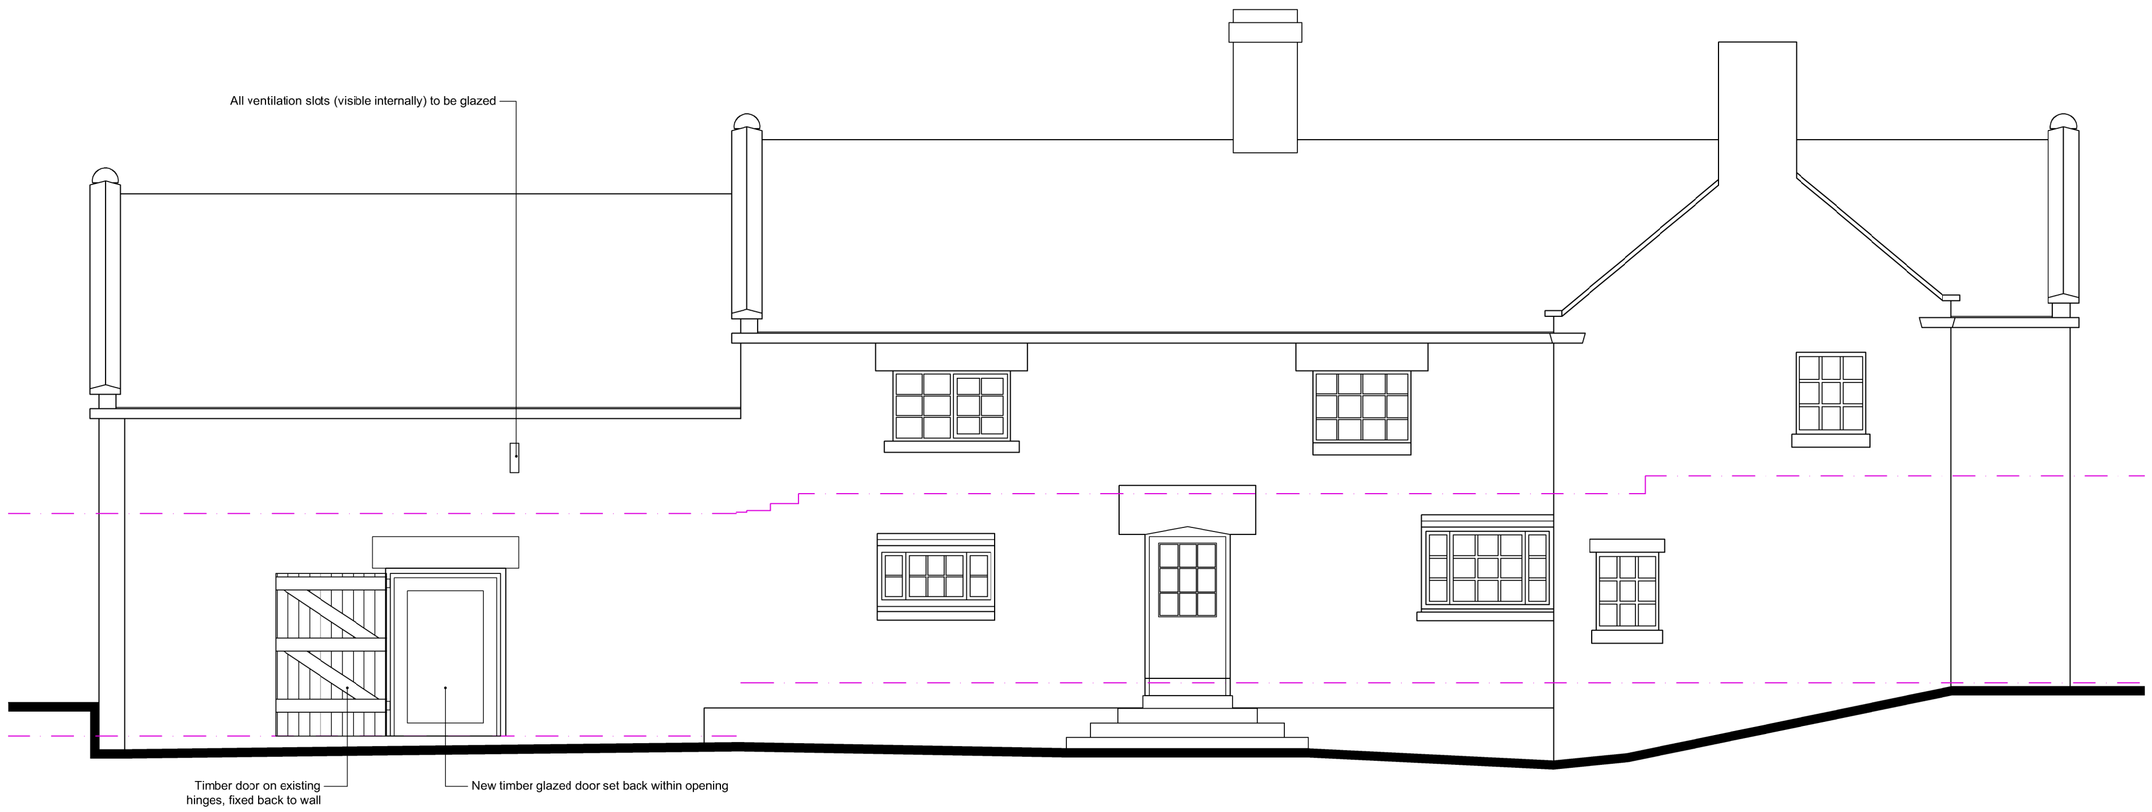

FRONT ELEVATION 1:50



REAR ELEVATION 1:50

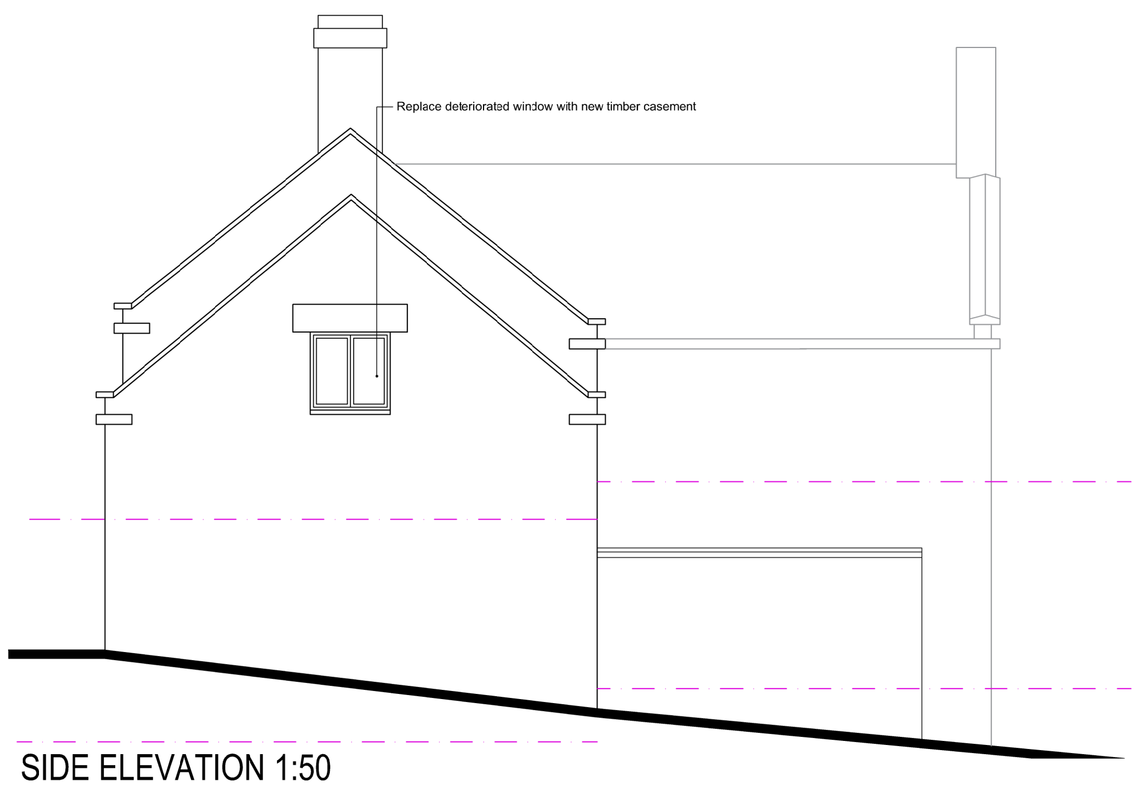

SIDE ELEVATION 1:50



SIDE ELEVATION 1:50

Hewitt&Carr Architects
A: 2-4 Cross Street I Cheadle I Staffordshire I ST10 1NP
T: 01538 756888
E: enquiries@hcarchitects.co.uk
W: www.hcarchitects.co.uk

Client
Mr & Mrs M Griffiths
Elm Tree Farm, Kingsley

Project
Proposed Conversion of Existing Barn to Annexe & Ancillary Accommodation

Title
Elevations as Proposed

Status
Planning

Date Dec 2017 Drawn KEW

Scale @A1 As shown Checked

Project No 00690 Drawing No. AL(0)05 Rev

File Ref: H:\REF