




ELEVATION 'A'

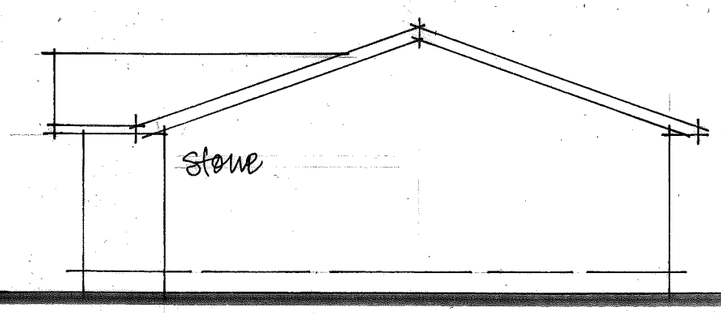


ELEVATION 'B'

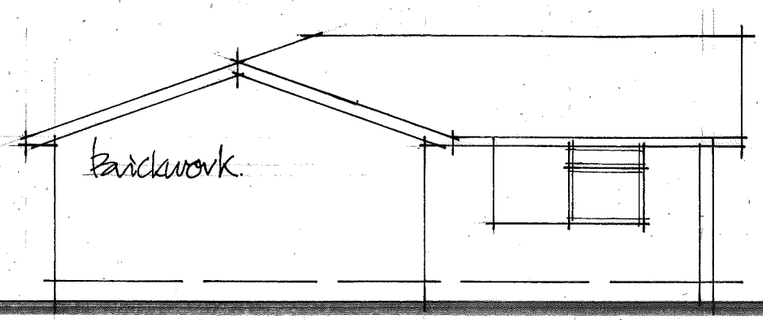


ELEVATION 'C'

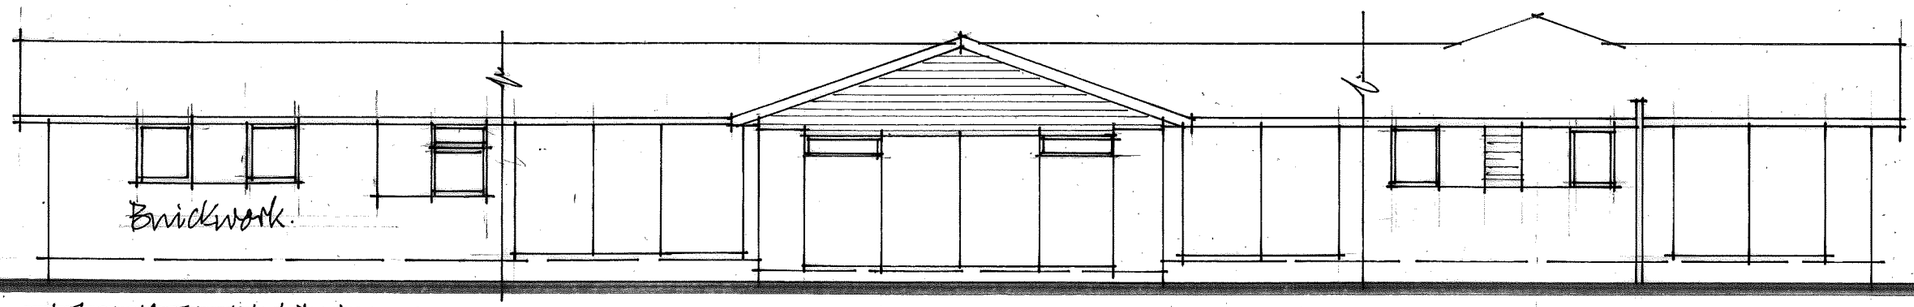

ELEVATION 'D'

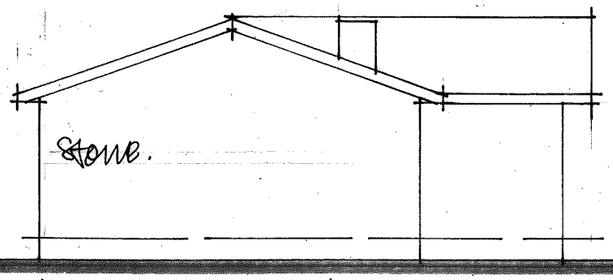

ELEVATION 'E'

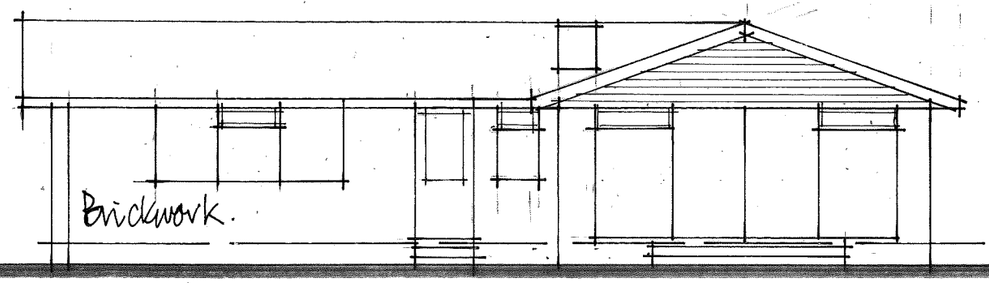

ELEVATION 'F'

RESIDENTIAL DEVELOPMENT
3 GRANGE COURT
BILSDALE
HUMPHRIES BUILDERS LTD.

EXISTING ELEVATIONS 1:100

3461/13
VWB 2010