




PROPOSED REAR ELEVATION

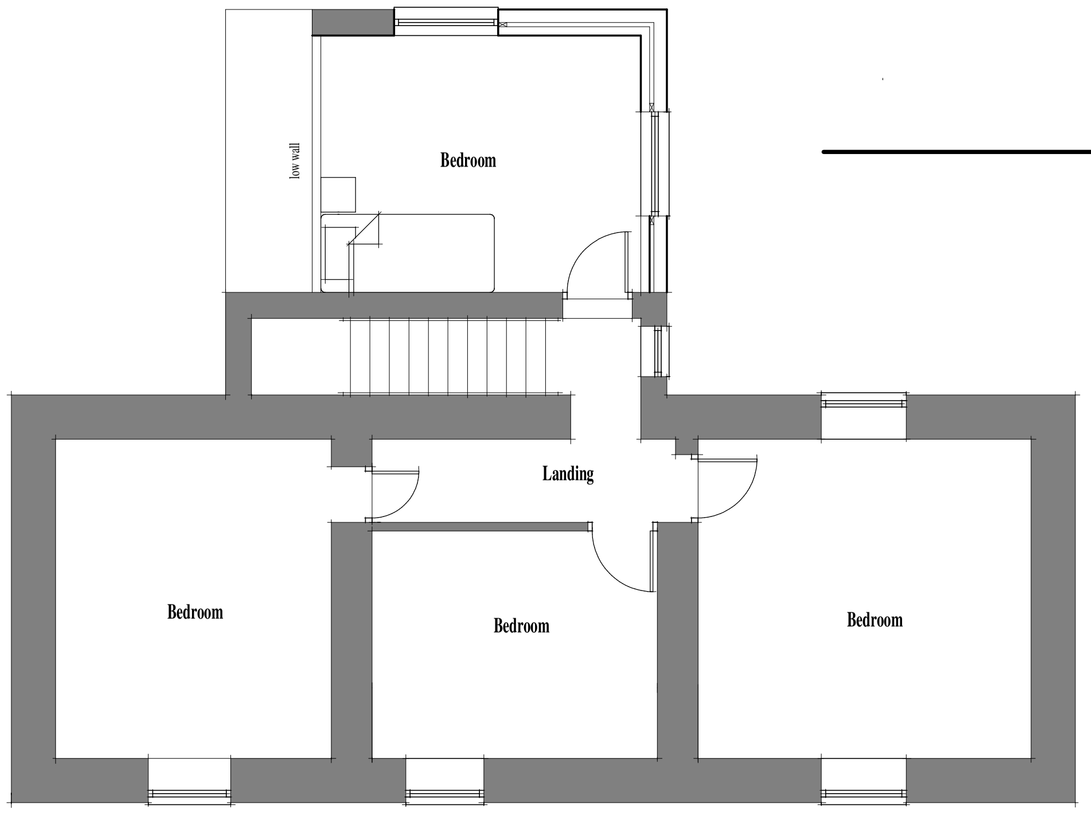


PROPOSED FIRST FLOOR PLAN

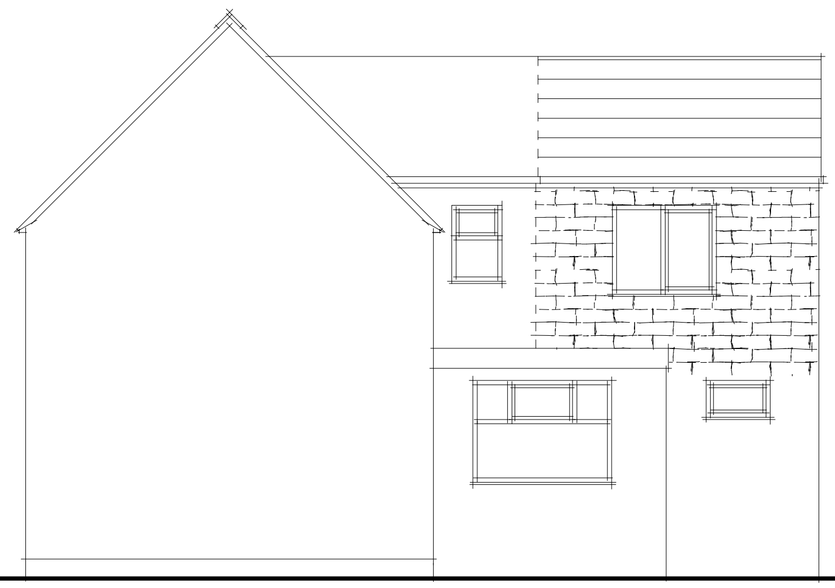


PROPOSED SIDE ELEVATION

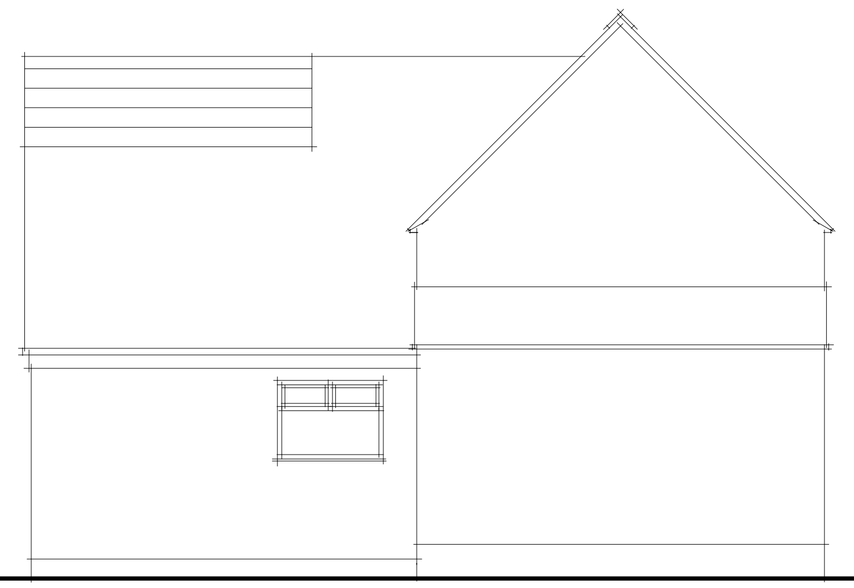

PROPOSED SIDE ELEVATION

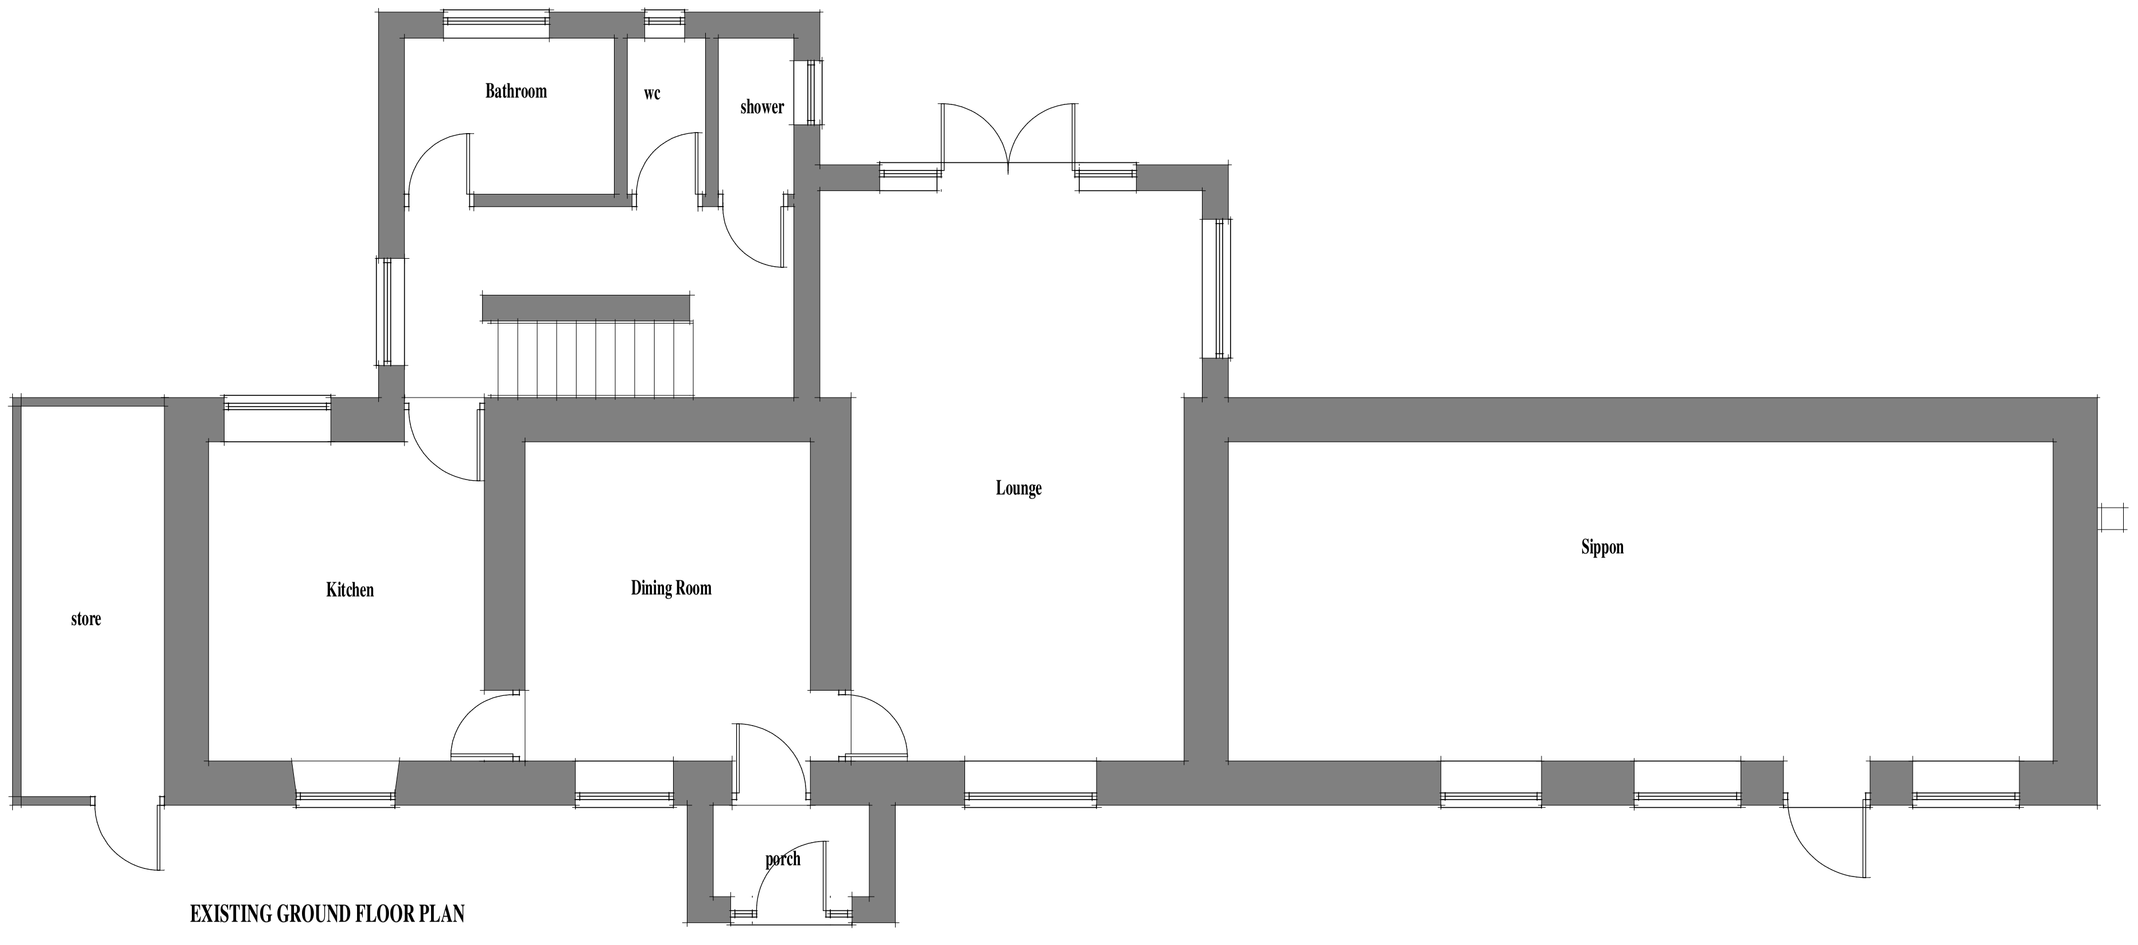

EXISTING GROUND FLOOR PLAN

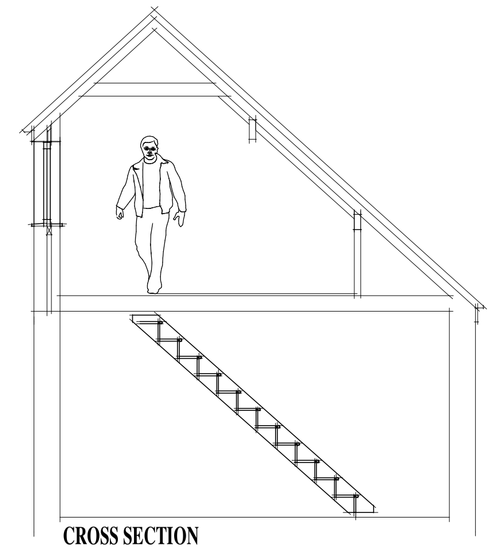

CROSS SECTION

Building Design

CIAT Registered Practice

TITLE

FIRAT FLOOR EXTENSION AT
HILGAY FARM
LASK EDGE
STAFFORDSHIRE
ST13 8QK

CLIENT

MR & MRS. A. GRAHAM

DRAWING NO.

PLANNING 1

SCALE
1:50

DATE
MAY 2018

B. BLAKEMAN CIAT

15A, WHITMORE ROAD, NEWCASTLE,
STAFFORDSHIRE. ST5 3LY
TEL/FAX 01782 632911